FILED
FEB 07 2012
CARLA K. BECKER
DELAWARE COUNTY AUDITOR

FILED
FEB -7 2012
CLAUDIA J. CAHALAN
DELAWARE COUNTY ASSESSOR

Book 2012 Page 428


Document 2012 428 Type 06 002 Pages 1
Date 2/07/2012 Time 3:08:30PM
Rec Amt $7.00

DEBORAH L PEYTON, RECORDER/REGISTRAR
DELAWARE COUNTY IOWA

PREPARED BY/RETURN TO: RANDALL L. RATTENBORG; 105 W. MAIN ST., MANCHESTER, IA 52057 563-927-2434

PLAT OF SURVEY

THE NORTHERLY LINE OF THE SOUTH 60 ACRES – SE 1/4 SEC. 36, T90N, R4W OF THE FIFTH P.M., DELAWARE COUNTY, IOWA

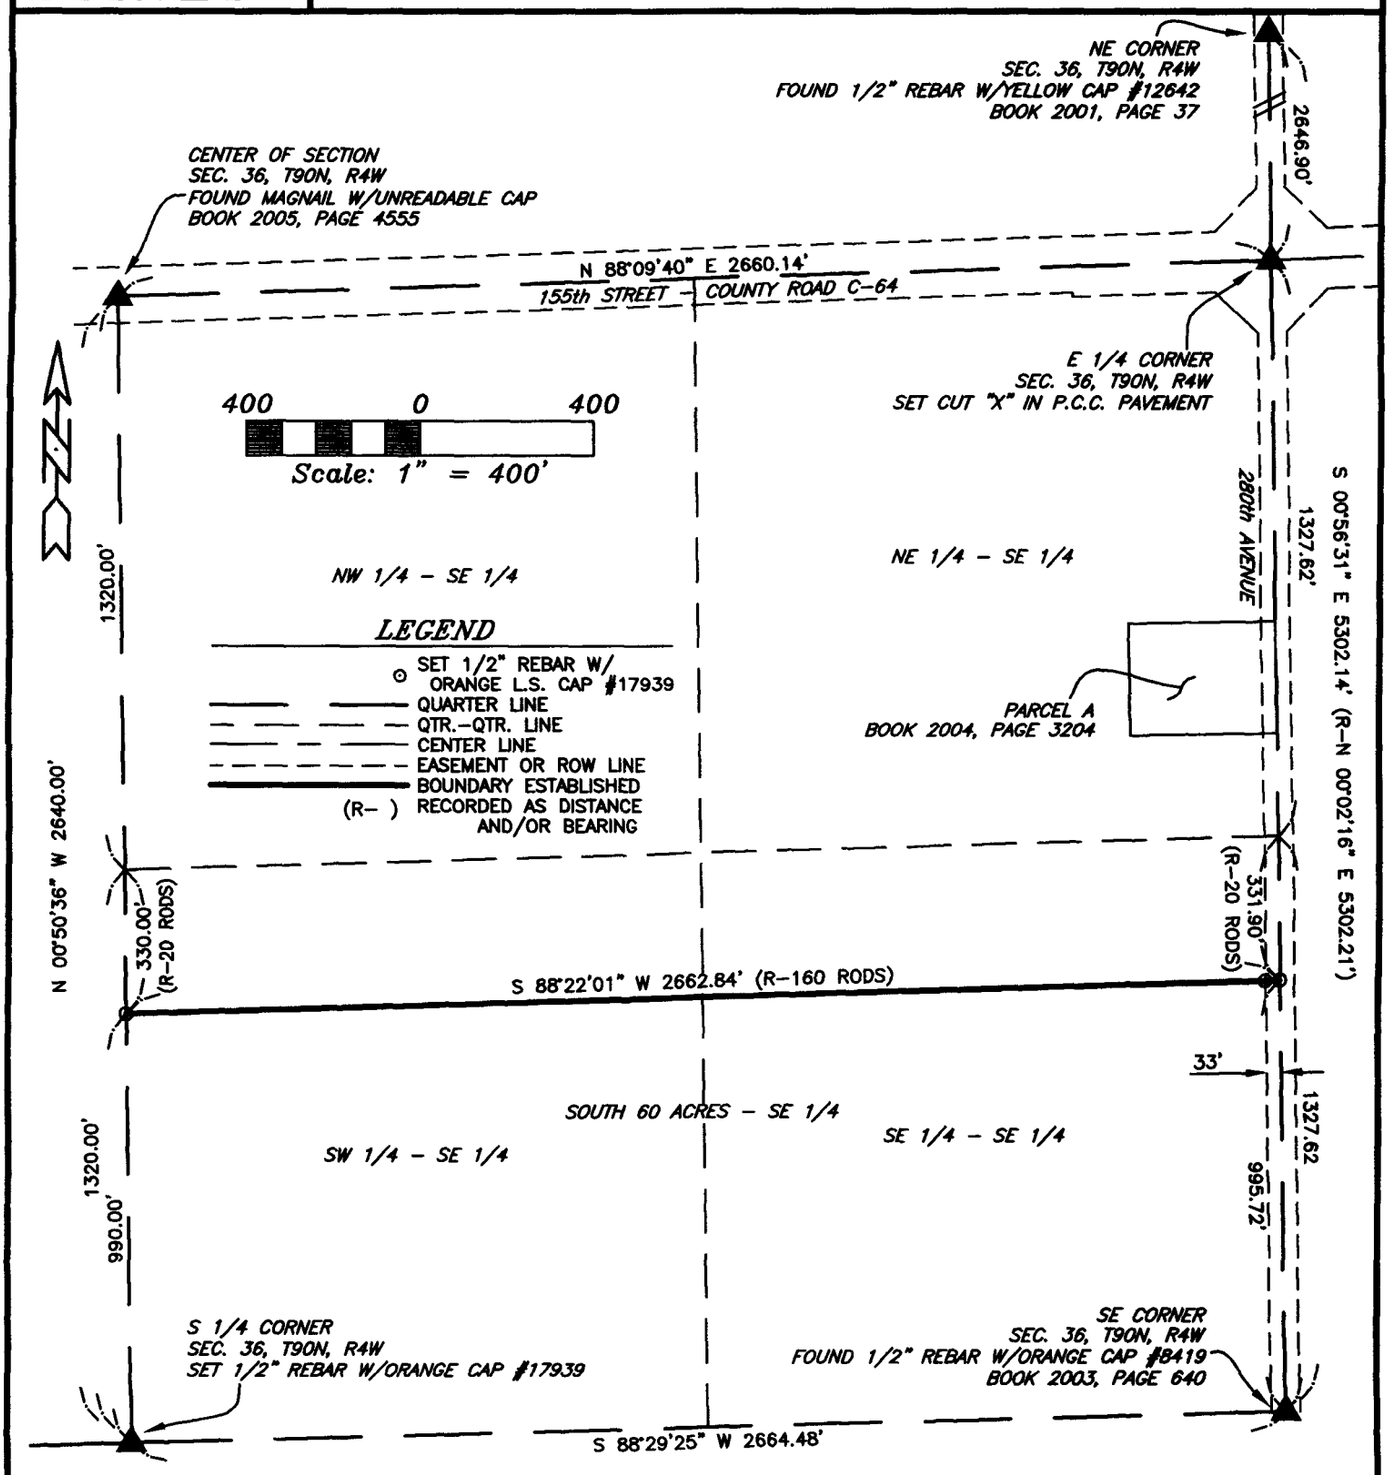

SURVEY REQUESTED BY: MARVIN WATERHOUSE

SURVEYED ON: 1/27 & 2/1/2012

LICENSED LAND SURVEYOR
RANDALL L. RATTENBORG
17939
IOWA

PAGES OR SHEETS COVERED BY THIS SEAL: 1

PROPRIETORS:
CLARENCE SPELLERBERG & ARLENE SPELLERBERG

I HEREBY CERTIFY THAT THIS LAND SURVEYING DOCUMENT WAS PREPARED AND THE RELATED SURVEY WORK WAS PERFORMED BY ME OR UNDER MY DIRECT PERSONAL SUPERVISION AND THAT I AM A DULY LICENSED LAND SURVEYOR UNDER THE LAWS OF THE STATE OF IOWA.

2/7/12

RANDALL L. RATTENBORG L.S. LIC. #17939 DATE

MY LICENSE RENEWAL DATE IS DECEMBER 31, 2013

GIBBS ENGINEERING & SURVEYING
105 WEST MAIN STREET
MANCHESTER, IA 52057

PROJECT NO. 12-01
SCALE: 1"=400'
DATE: 2/1/2012
DRAWN BY: RLR
CHECKED BY: JDG
GPS: 14
REVISED
SHEET 1 OF 1