FILED

MAR 21 2012

CARLA K. BECKER
DELAWARE COUNTY AUDITOR

FILED

MAR 21 2012

CLAUDIA J. CAHALAN
DELAWARE COUNTY ASSESSOR

Book 2012 Page 899


Document 2012 899 Type 06 002 Pages 1
Date 3/21/2012 Time 12:40:49PM
Rec Amt $7.00

DEBORAH L PEYTON, RECORDER/REGISTRAR
DELAWARE COUNTY IOWA

PREPARED BY/RETURN TO: RANDALL L. RATTENBORG; 105 W. MAIN ST., MANCHESTER, IA 52057 563-927-2434

PLAT OF SURVEY

NE 1/4 – NE 1/4 – NE 1/4
SECTION 7, T88N, R6W OF THE FIFTH P.M., DELAWARE COUNTY, IOWA

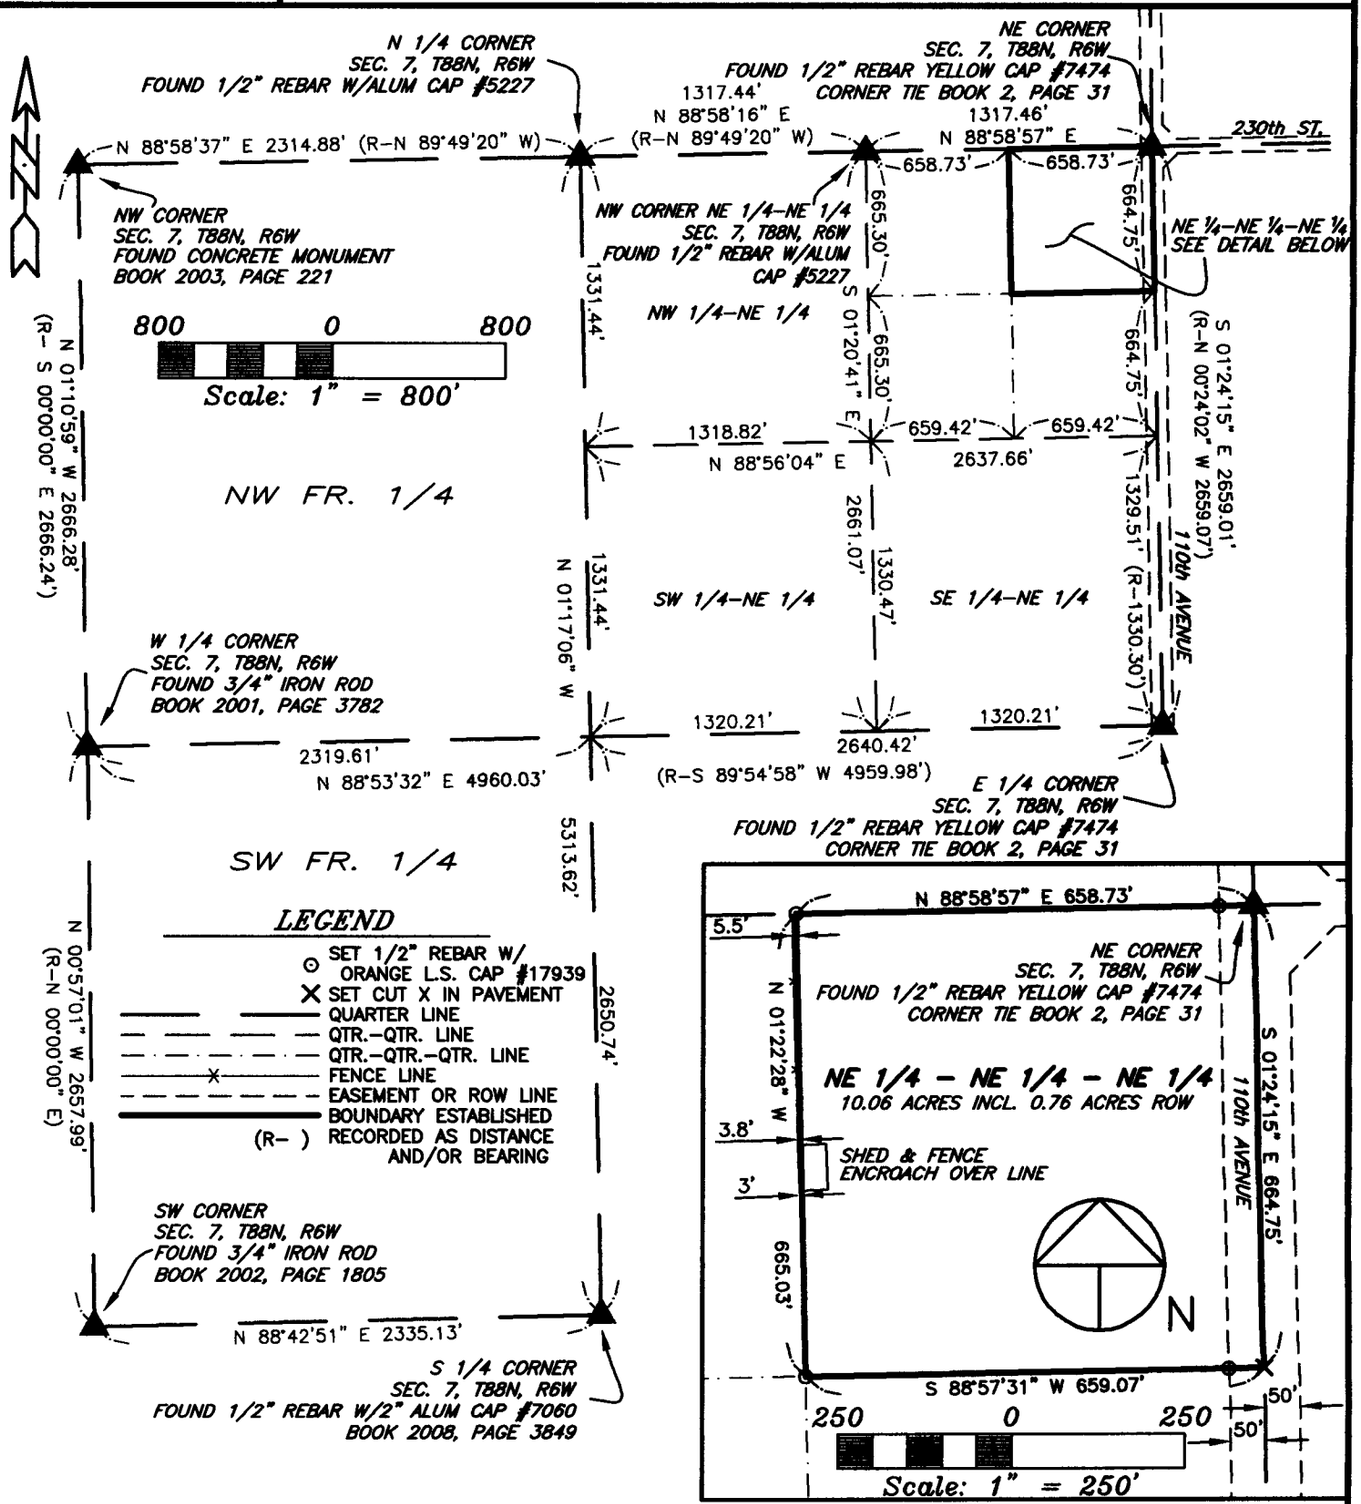

SURVEY REQUESTED BY: DANIEL GOEBEL

SURVEYED ON: 2/22 & 2/23/2012

LICENSED LAND SURVEYOR
RANDALL L. RATTENBORG
17939
IOWA

PAGES OR SHEETS COVERED BY THIS SEAL: 1

PROPRIETORS:
DANIEL J. GOEBEL & DANIELLE M. GOEBEL

I HEREBY CERTIFY THAT THIS LAND SURVEYING DOCUMENT WAS PREPARED AND THE RELATED SURVEY WORK WAS PERFORMED BY ME OR UNDER MY DIRECT PERSONAL SUPERVISION AND THAT I AM A DULY LICENSED LAND SURVEYOR UNDER THE LAWS OF THE STATE OF IOWA.

3/21/12

RANDALL L. RATTENBORG L.S. LIC. #17939 DATE

MY LICENSE RENEWAL DATE IS DECEMBER 31, 2013

GIBBS ENGINEERING & SURVEYING
105 WEST MAIN STREET
MANCHESTER, IA 52057

PROJECT NO. 12-11
SCALE: 1"=800'
DATE: 2/23/2012
DRAWN BY: RLR
CHECKED BY: JDG
GPS: 40
REVISED
SHEET 1 OF 1