FILED

MAR 26 2012

CARLA K. BECKER
DELAWARE COUNTY AUDITOR

FILED

MAR 26 2012

CLAUDIA J. CAHALAN
DELAWARE COUNTY ASSESSOR

Book 2012 Page 950

Document 2012 950 Type 06 002 Pages 1
Date 3/26/2012 Time 3:33:10PM
Rec Amt $.00

DEBORAH L PEYTON, RECORDER/REGISTRAR
DELAWARE COUNTY IOWA


PREPARED BY BRAD BURGER OF DELAWARE COUNTY ENGINEERS OFFICE 2139 HIGHWAY 38, MANCHESTER, IOWA 52057 (563) 927 3505

RETRACEMENT SURVEY

OF PART OF THE NORTHERLY RIGHT-OF-WAY LINE OF 195TH STREET IN THE SOUTHEAST (SE1/4) OF THE NORTHEAST QUARTER (NE1/4) OF SECTION TWENTY-THREE (23), TOWNSHIP EIGHTY-NINE NORTH (T89N), RANGE FOUR WEST (R4W) OF THE FIFTH PRINCIPAL MERIDIAN, DELAWARE COUNTY, IOWA

LINE	BEARING	( )	DISTANCE	( )
L1	N 44°35'51" E	N 45° E	151.74	
L2	N 00°20'46" W	NORTH	199.27	206.2
L3	N 03°54'15" W		33.00	

SURVEY REQUESTED BY: ANTHONY BARDGETT

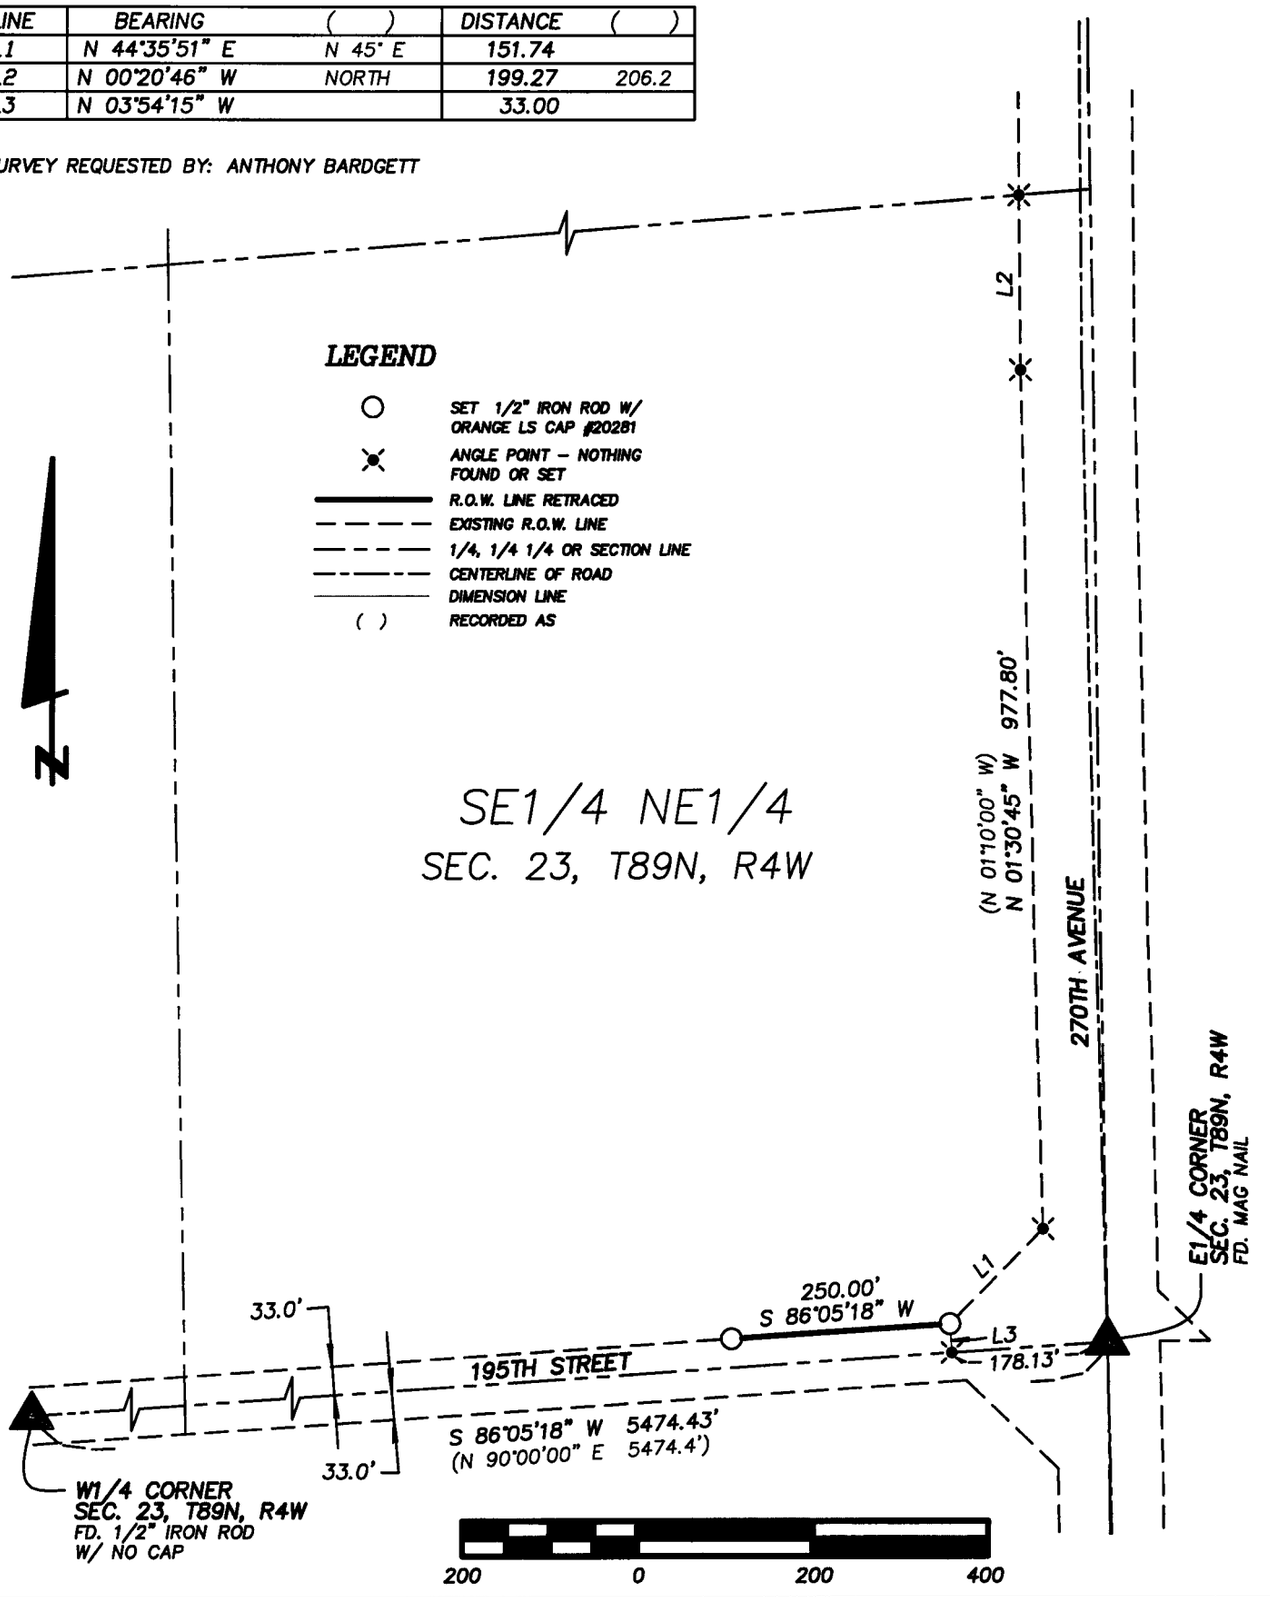

DATE OF SURVEY: 2/8/2012 | SCALE: 1" = 200' | SHEET 1 OF 1

PROPRIETORS: SE1/4 NE1/4 – RONALD & JOAN RONNEBAUM, 195TH STREET AND 270TH AVENUE RIGHT-OF-WAY – DELAWARE COUNTY, IOWA

LICENSED LAND SURVEYOR
BRAD J. BURGER
20281
IOWA

NO. OF SHEETS COVERED BY THIS SEAL 1

I HEREBY CERTIFY THAT THIS LANDSURVEYING DOCUMENT WAS PREPARED AND RELATED SURVEY WORK WAS PERFORMED BY ME OR UNDER MY DIRECT PERSONAL SUPERVISION AND THAT I AM A DULY LICENSED LAND SURVEYOR UNDER THE LAWS OF THE STATE OF IOWA.
MY LICENSE RENEWAL DATE IS DECEMBER 31, 2012

Brad J. Burger 3/26/2012

BRAD J. BURGER #20281 DATE

Delaware County
Engineers Office
2139 Highway 38
Manchester, Iowa 52057