
RETRACEMENT SURVEY

PART OF THE WESTERLY RIGHT OF WAY LINE OF QUARTER ROAD IN THE SOUTHWEST QUARTER (SW1/4) OF THE SOUTHEAST QUARTER (SE1/4) AND IN THE SOUTHEAST QUARTER (SE1/4) OF THE SOUTHEAST QUARTER (SE1/4), ALL IN SECTION THIRTY-FOUR (34), TOWNSHIP EIGHTY-EIGHT NORTH (T88N), RANGE FOUR WEST (R4W) OF THE FIFTH PRINCIPAL MERIDIAN, DELAWARE COUNTY, IOWA

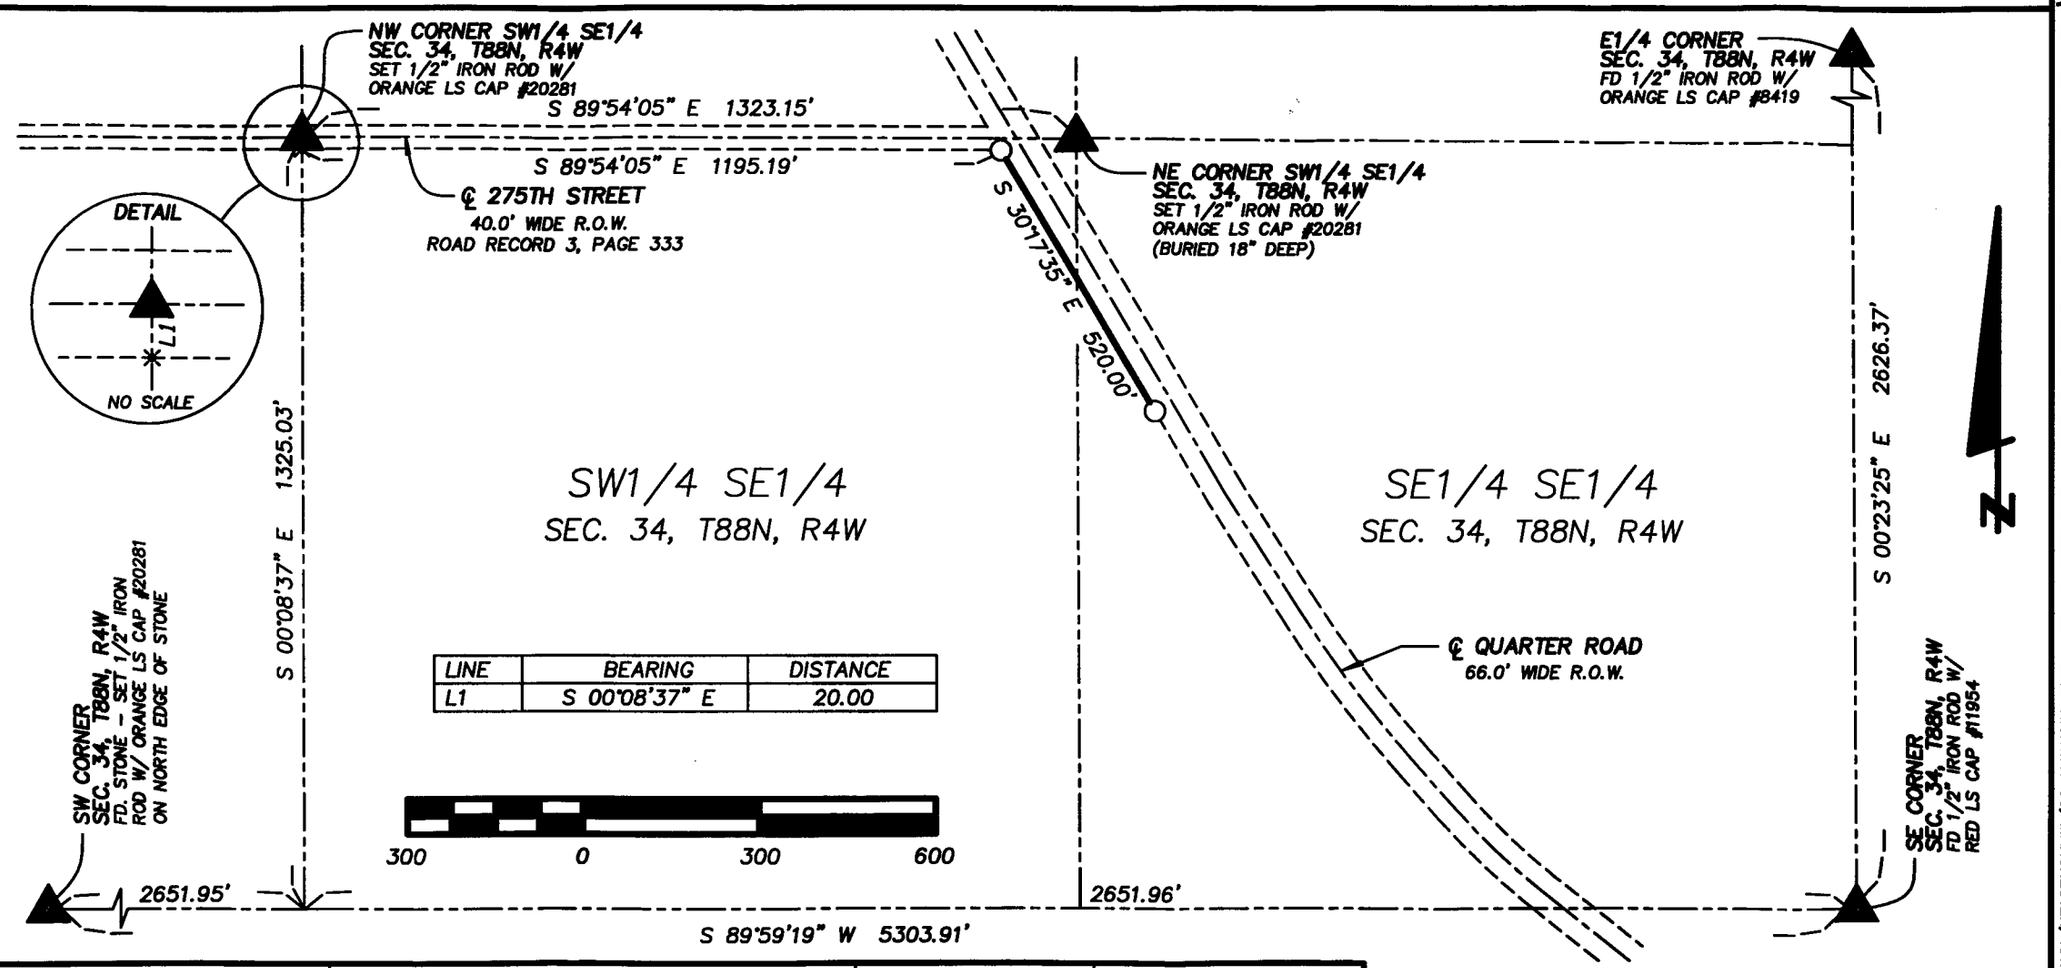

LINE	BEARING	DISTANCE
L1	S 00°08'37" E	20.00

LICENSED LAND SURVEYOR
BRAD J. BURGER
20281
IOWA

NO. OF SHEETS COVERED BY THIS SEAL 1

DATE OF SURVEY: 2/29/2012, 3/1/2012 | SCALE: 1" = 300' | SHEET 1 OF 1

PROPRIETORS: SW1/4 SE1/4 AND SE1/4 SE1/4 - JOSEPH D. HOEGER QUARTER ROAD R.O.W - DELAWARE COUNTY, IOWA

I HEREBY CERTIFY THAT THIS LANDSURVEYING DOCUMENT WAS PREPARED AND RELATED SURVEY WORK WAS PERFORMED BY ME OR UNDER MY DIRECT PERSONAL SUPERVISION AND THAT I AM A DULY LICENSED LAND SURVEYOR UNDER THE LAWS OF THE STATE OF IOWA. MY LICENSE RENEWAL DATE IS DECEMBER 31, 2012

Brad J. Burger 4/16/2012

BRAD J. BURGER #20281 DATE

Delaware County Engineers Office
2139 Highway 38
Manchester, Iowa 52057

LEGEND

- SET 1/2" IRON ROD W/ ORANGE LS CAP #20281
- ANGLE POINT - NOTHING FOUND OR SET
- R.O.W. LINE RETRACED
- EXISTING R.O.W. LINE
- 1/4, 1/4 1/4 OR SECTION LINE
- CENTERLINE OF ROAD
- ( ) RECORDED AS

SURVEY REQUESTED BY ANTHONY BARDGETT, DELAWARE COUNTY ENGINEER

PREPARED BY BRAD BURGER OF THE DELAWARE COUNTY ENGINEERS OFFICE 2139 HIGHWAY 38, MANCHESTER, IOWA 52057 (563) 927 3505

FILED
APR 16 2012
CARLA K. BECKER
DELAWARE COUNTY AUDITOR

FILED
APR 16 2012
CLAUDIA J. CAHALAN
DELAWARE COUNTY ASSESSOR

DEBORAH L PEYTON, RECORDER/REGISTRAR
DELAWARE COUNTY IOWA

Book 2012 Page 1243
Document 2012 1243 Type 06 002 Pages 1
Date 4/16/2012 Time 2:55:38PM
Rec Amt $.00