
RETRACEMENT SURVEY

PART OF THE NORTH RIGHT-OF-WAY LINE OF 310TH STREET IN THE SOUTHWEST QUARTER (SW1/4) OF THE SOUTHWEST QUARTER (SW1/4) OF SECTION FIFTEEN (15), TOWNSHIP EIGHTY-SEVEN NORTH (T87N), RANGE FOUR WEST (R4W) OF THE FIFTH PRINCIPAL MERIDIAN, DELAWARE COUNTY, IOWA

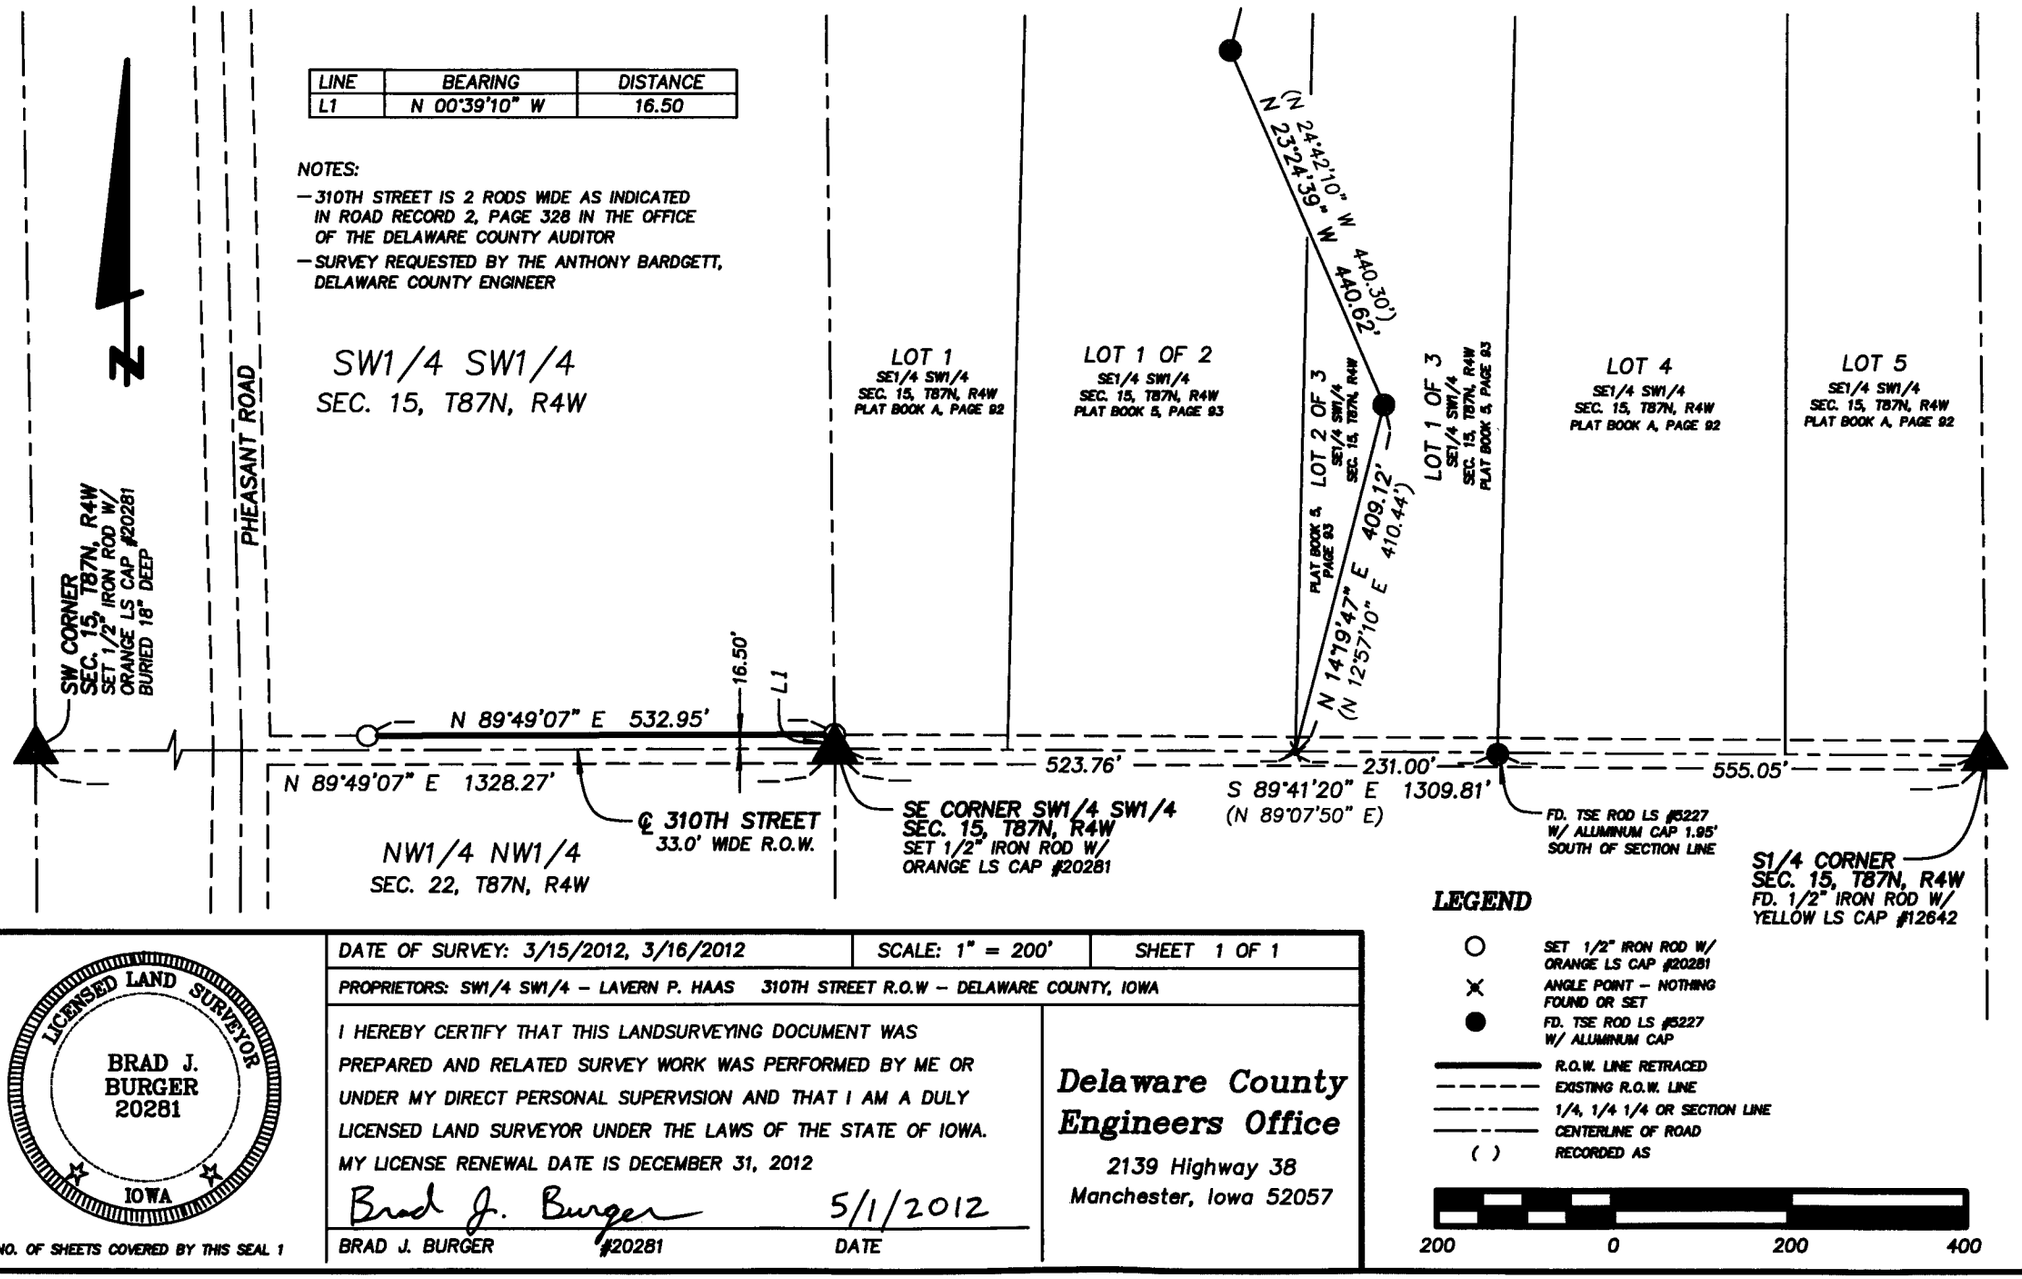

LICENSED LAND SURVEYOR
BRAD J. BURGER
20281
IOWA

NO. OF SHEETS COVERED BY THIS SEAL 1

DATE OF SURVEY: 3/15/2012, 3/16/2012 | SCALE: 1" = 200' | SHEET 1 OF 1

PROPRIETORS: SW1/4 SW1/4 - LAVERN P. HAAS 310TH STREET R.O.W - DELAWARE COUNTY, IOWA

I HEREBY CERTIFY THAT THIS LANDSURVEYING DOCUMENT WAS PREPARED AND RELATED SURVEY WORK WAS PERFORMED BY ME OR UNDER MY DIRECT PERSONAL SUPERVISION AND THAT I AM A DULY LICENSED LAND SURVEYOR UNDER THE LAWS OF THE STATE OF IOWA. MY LICENSE RENEWAL DATE IS DECEMBER 31, 2012

Brad J. Burger 5/1/2012

BRAD J. BURGER #20281 DATE

Delaware County Engineers Office
2139 Highway 38
Manchester, Iowa 52057

PREPARED BY BRAD BURGER OF THE DELAWARE COUNTY ENGINEERS OFFICE 2139 HIGHWAY 38, MANCHESTER, IOWA 52057 (563) 927 3505

FILED
MAY 01 2012
CLAUDIA J. CAHALAN
DELAWARE COUNTY ASSESSOR

FILED
MAY 01 2012
CARLA K. BECKER
DELAWARE COUNTY AUDITOR

DEBORAH L PEYTON, RECORDER/REGISTRAR
DELAWARE COUNTY IOWA

Book 2012 Page 1453
Document 2012 1453 Type 06 002 Pages 1
Date 5/01/2012 Time 1:53:42PM
Rec Amt $.00