Book 2012 Page 2403

FILED
JUL 24 2012
CLAUDIA J. CAHALAN
DELAWARE COUNTY ASSESSOR

FILED
JUL 24 2012
CARLA K. BECKER
DELAWARE COUNTY AUDITOR


✓ Document 2012 2403 Type 06 002 Pages 1
Date 7/24/2012 Time 11:15:02AM
Rec Amt $7.00

DEBORAH L PEYTON, RECORDER/REGISTRAR
DELAWARE COUNTY IOWA

PREPARED BY BILL BURGER OF WM. BURGER LANDSURVEYOR 510 3RD STREET WEST COURT, WORTHINGTON, IOWA 52078 (563) 855 2028

RETRACEMENT SURVEY

THE WEST LINE OF LOT 5, 6, 7, 8, 9, & LOT 10 OF CAMP-O-DELHI OF SECTION TWENTY-FOUR (24), TOWNSHIP EIGHTY-EIGHT NORTH (T88N), RANGE FIVE WEST (R5W) OF THE FIFTH PRINCIPAL MERIDIAN, DELAWARE COUNTY, IOWA

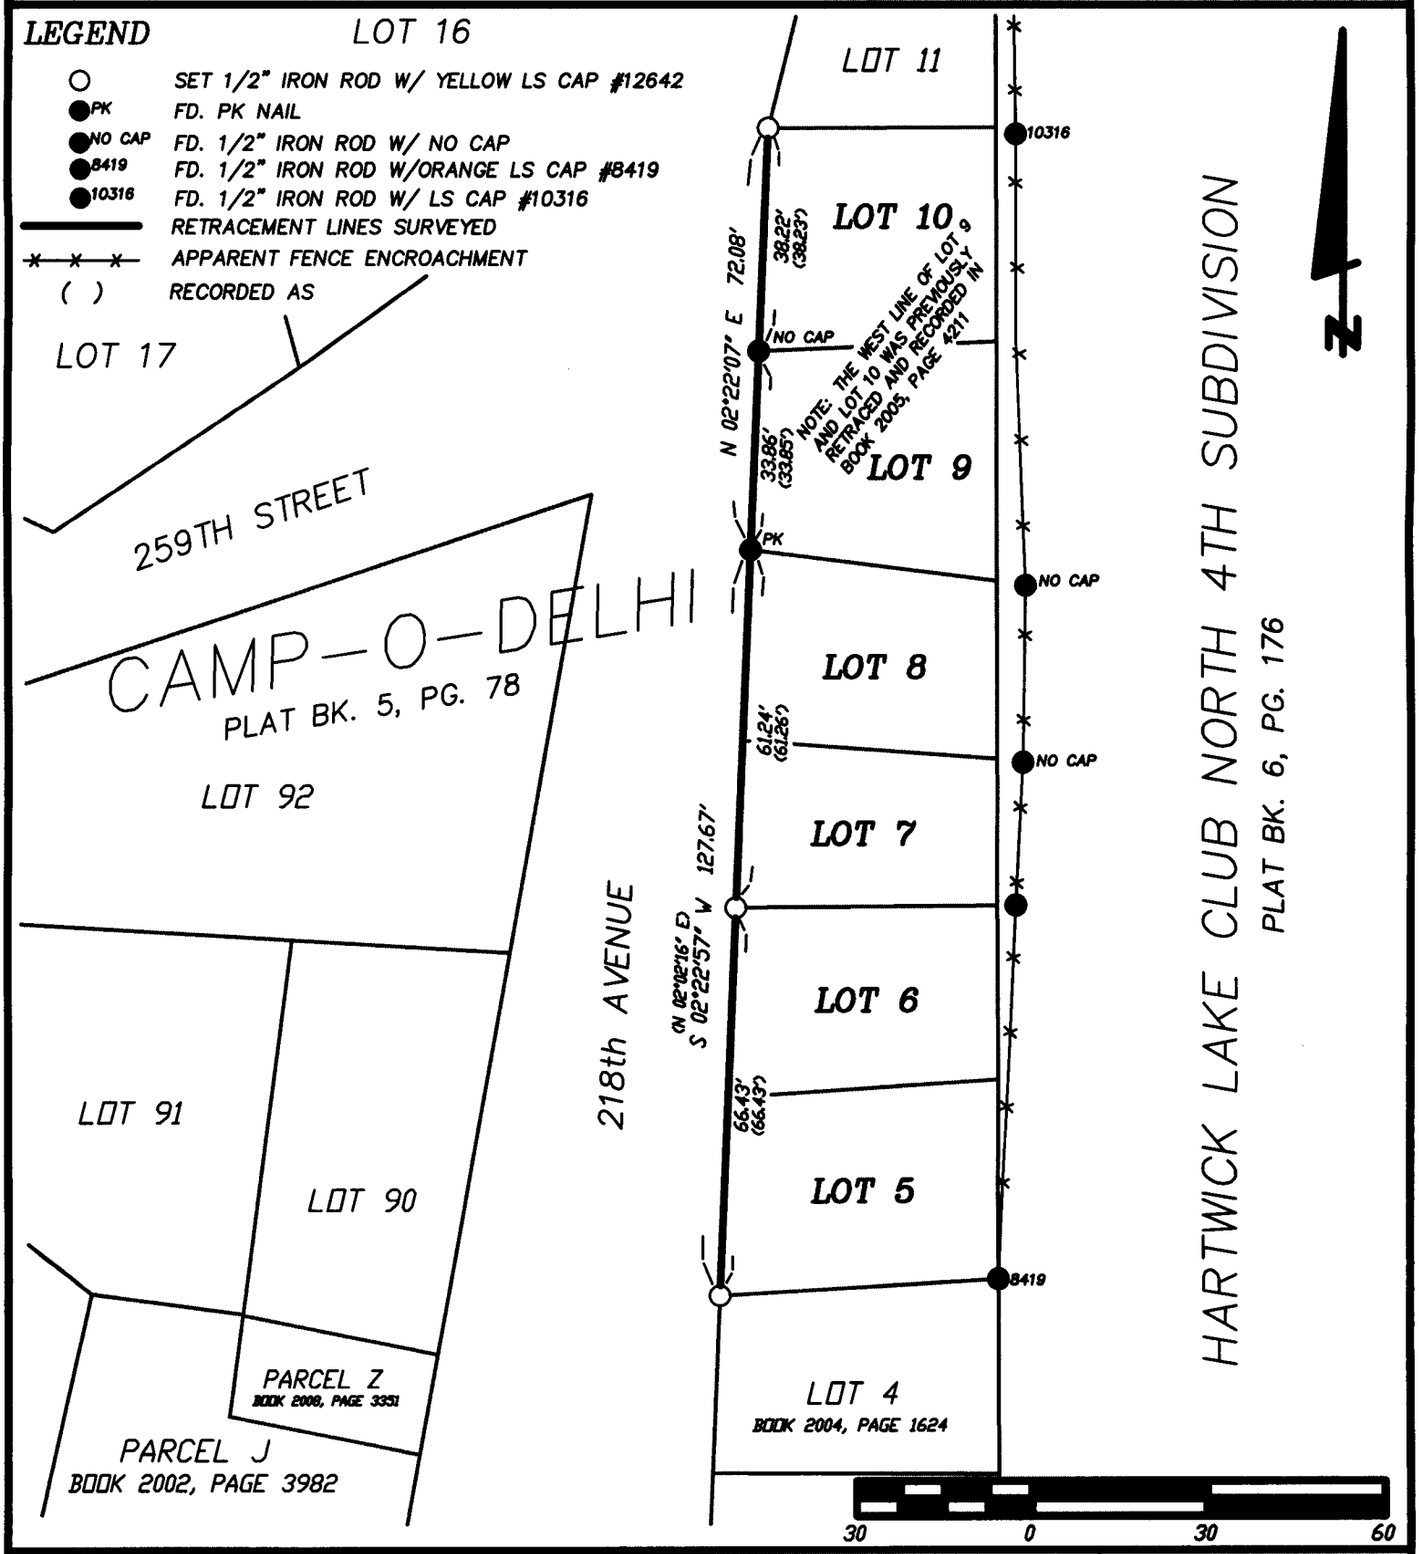

DATE OF SURVEY: 6/21/2012 | SHEET 1 OF 1

PROPRIETORS: LOT 5 & 6 – NEIL & KAREN NECKER
LOT 7, 8, 9 & 10 – TIMOTHY M. BENN | SCALE: 1" = 30'

LICENSED LAND SURVEYOR
WILLIAM H. BURGER 12642
IOWA

NO. OF SHEETS COVERED BY THIS SEAL 1

I HEREBY CERTIFY THAT THIS LANDSURVEYING DOCUMENT WAS PREPARED AND RELATED SURVEY WORK WAS PERFORMED BY ME OR UNDER MY DIRECT PERSONAL SUPERVISION AND THAT I AM A DULY LICENSED LAND SURVEYOR UNDER THE LAWS OF THE STATE OF IOWA.
MY LICENSE RENEWAL DATE IS DECEMBER 31, 2012

William H. Burger 7/24/12
WILLIAM H. BURGER #12642 DATE

Wm. Burger LandSurveyor
510 3rd Street West Court
Worthington, Iowa 52078