FILED
JUL 31 2012
CLAUDIA J. CAHALAN
DELAWARE COUNTY ASSESSOR


FILED
JUL 31 2012
CARLA K. BECKER
DELAWARE COUNTY AUDITOR

Book 2012 Page 2482
Document 2012 2482 Type 06 002 Pages 1
Date 7/31/2012 Time 10:17:02AM
Rec Amt $7.00

DEBORAH L PEYTON, RECORDER/REGISTRAR
DELAWARE COUNTY IOWA

Prepared by: SCHNEIDER Land Surveying and Planning, Inc. P.O.Box 128 Farley, Iowa 52046 Ph#563-744-3631

PLAT OF SURVEY (RETRACEMENT)
LOT 11 AND LOT 12 OF BLOCK 2 OF HOPKINTON ADDITION BY H.A. CARTER, CITY OF HOPKINTON, DELAWARE COUNTY, IOWA.

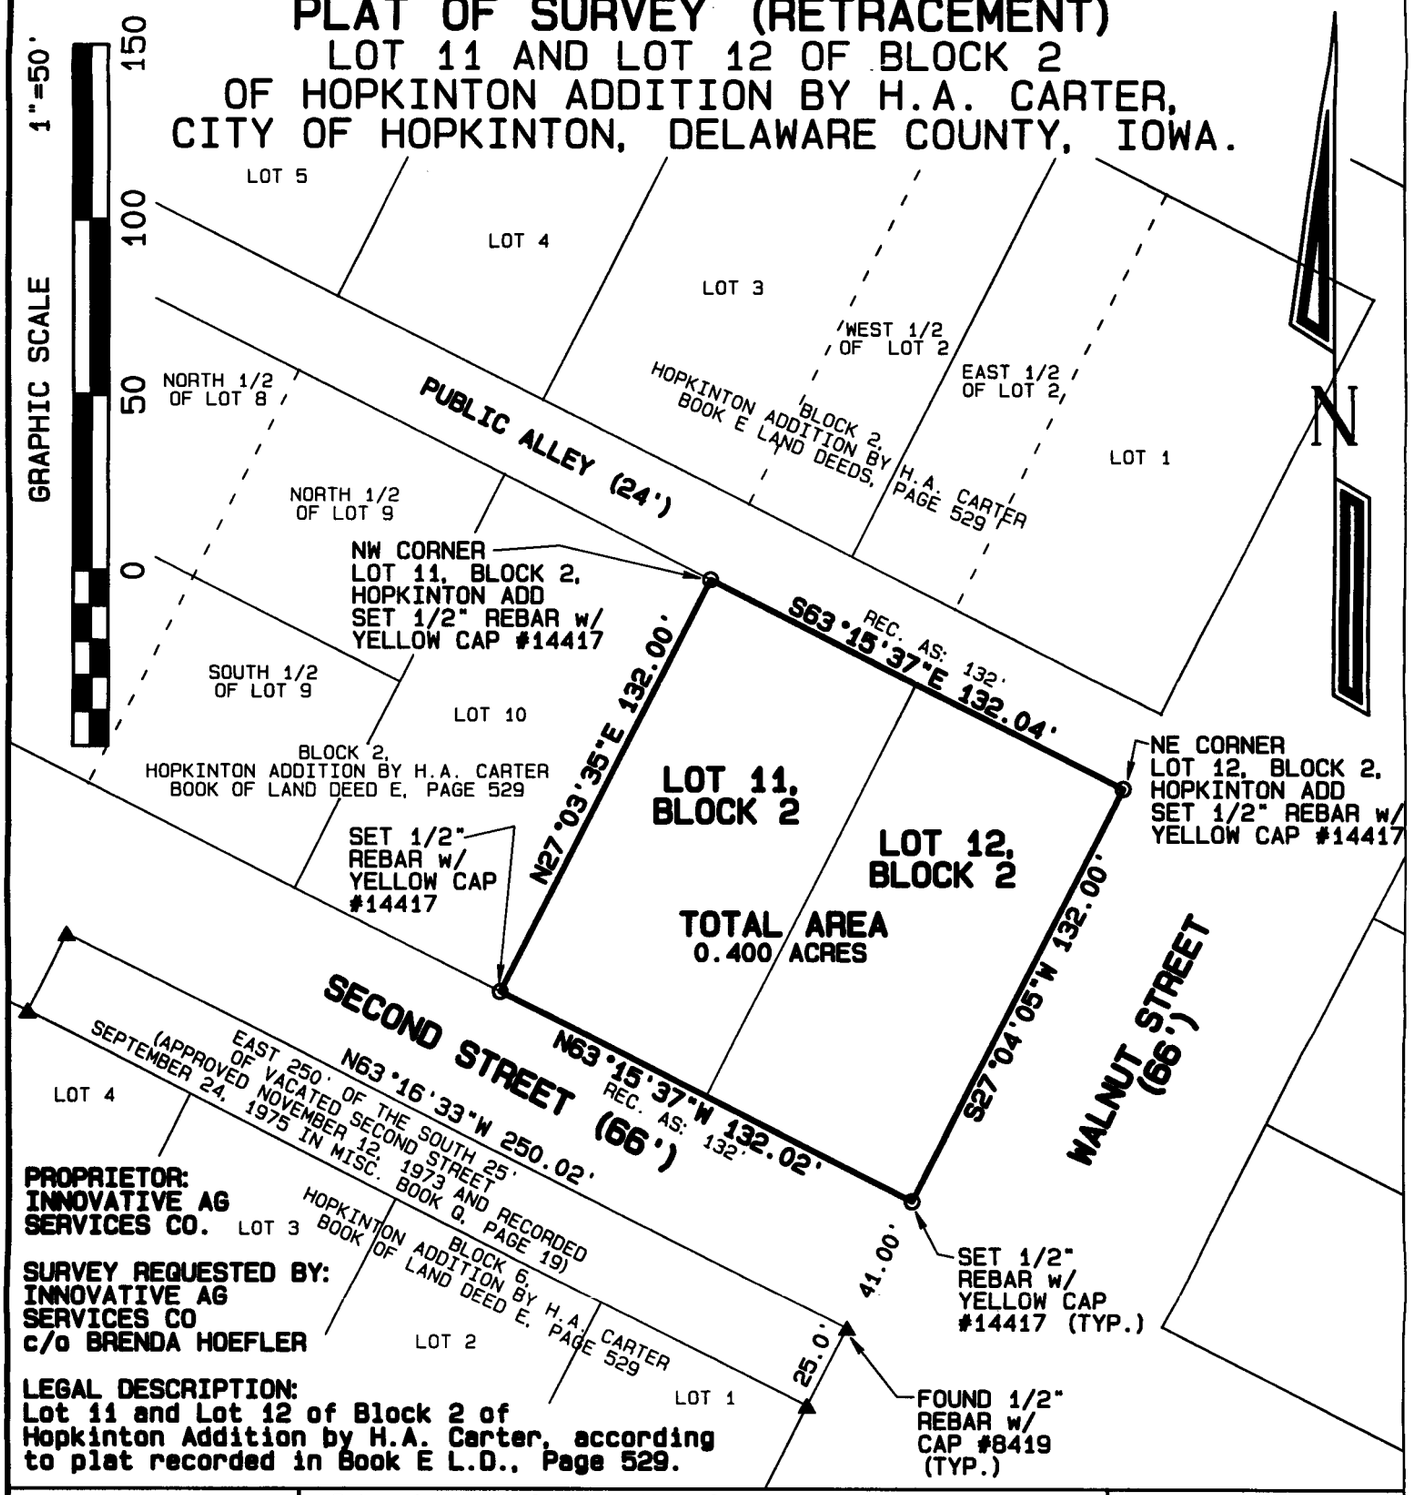

PROPRIETOR:
INNOVATIVE AG SERVICES CO.

SURVEY REQUESTED BY:
INNOVATIVE AG SERVICES CO
c/o BRENDA HOEFLER

LEGAL DESCRIPTION:
Lot 11 and Lot 12 of Block 2 of Hopkinton Addition by H.A. Carter, according to plat recorded in Book E L.D., Page 529.

LICENSED LAND SURVEYOR
DAVID P. SCHNEIDER #14417
IOWA

I hereby certify that this land surveying document was prepared and the related survey work was performed by me or under my direct personal supervision and that I am a duly licensed Land Surveyor under the laws of the State of Iowa.

7/30/2012

David P. Schneider P.L.S. #14417 Date:
My license renewal date is December 31, 2013.

Pages or sheets covered by this seal: THIS SHEET ONLY

SCHNEIDER
Land Surveying & Planning, Inc.
P.O. Box 128
Farley, Iowa 52046
Ph# 563-744-3631
Fax 563-744-3629

Project: 1651Wretrace
Date: 3/14/2012
Sheet: 1 of 1