Book 2012 Page 3116

Document 2012 3116 Type 06 002 Pages 1
Date 9/17/2012 Time 10:34:13AM
Rec Amt $7.00

DEBORAH L PEYTON, RECORDER/REGISTRAR
DELAWARE COUNTY IOWA

FILED

SEP 17 2012

CLAUDIA J. CAHALAN
DELAWARE COUNTY ASSESSOR

FILED


SEP 17 2012

CARLA K. BECKER
DELAWARE COUNTY AUDITOR

PREPARED BY BILL BURGER OF WM. BURGER LANDSURVEYOR 510 3RD STREET WEST COURT, WORTHINGTON, IOWA 52078 (563) 855 2028

PLAT OF SURVEY

RETRACEMENT SURVEY THE NORTH LINE OF THE SOUTH HALF (S1/2) OF LOT 5 OF PELTON'S RIVER SUBDIVISION AND THE EXTENSION OF SAID LINE TO APPROXIMATE NORMAL HIGH WATER LINE BEFORE JULY 24, 2010 ALL IN SECTION FOURTEEN (14), TOWNSHIP EIGHTY-EIGHT NORTH (T88N), RANGE FIVE WEST (R5W) OF THE FIFTH PRINCIPAL MERIDIAN, DELAWARE COUNTY, IOWA

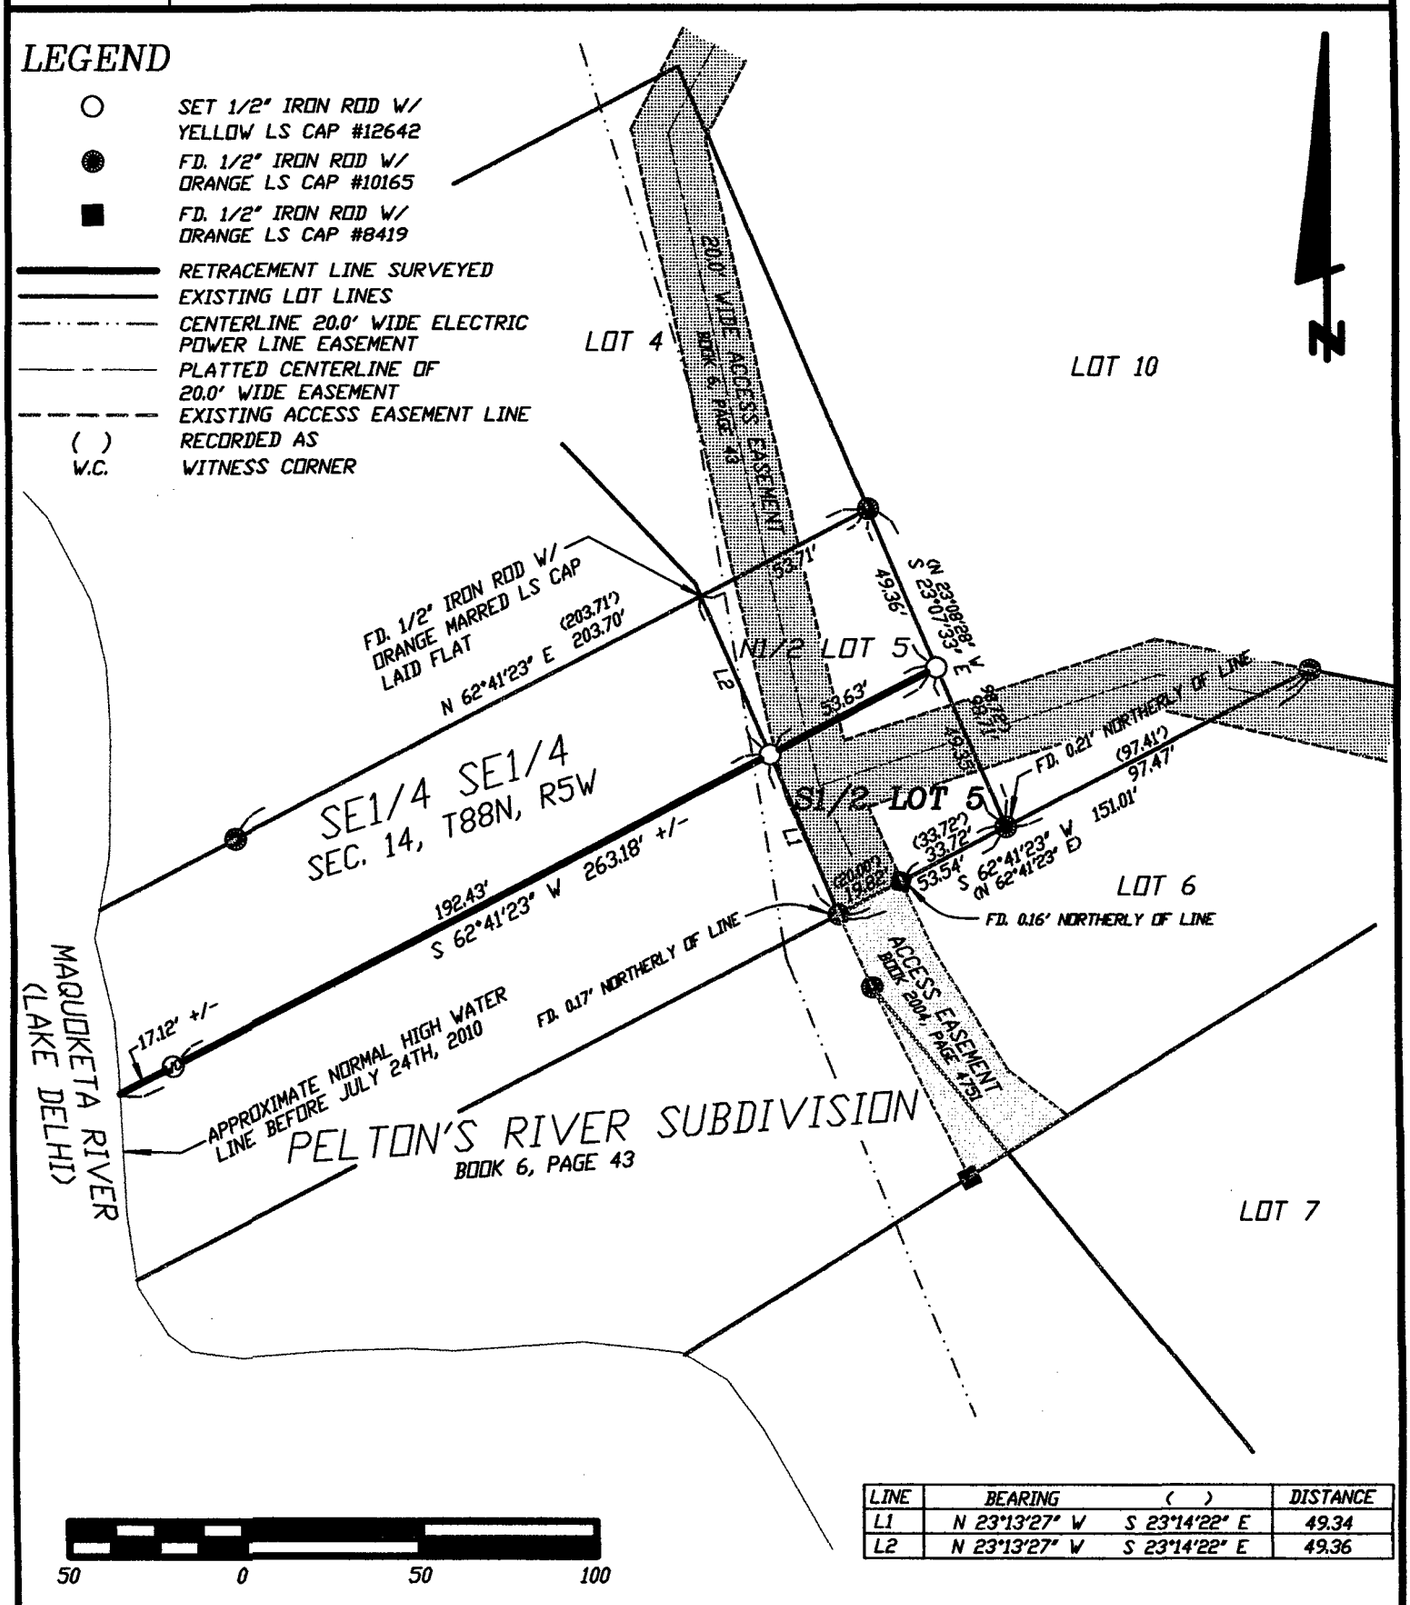

LINE	BEARING	( )	DISTANCE
L1	N 23°13'27" W	S 23°14'22" E	49.34
L2	N 23°13'27" W	S 23°14'22" E	49.36

LICENSED LAND SURVEYOR
WILLIAM H. BURGER
12642
IOWA

NO. OF SHEETS COVERED BY THIS SEAL 1

DATE OF SURVEY: 8/7/2012

SHEET 1 OF 1

PROPRIETORS: SOUTH 1/2 LOT 5 – STEVEN F. & JULIE A. NEBEL

SCALE: 1" = 50'

I HEREBY CERTIFY THAT THIS LANDSURVEYING DOCUMENT WAS PREPARED AND RELATED SURVEY WORK WAS PERFORMED BY ME OR UNDER MY DIRECT PERSONAL SUPERVISION AND THAT I AM A DULY LICENSED LAND SURVEYOR UNDER THE LAWS OF THE STATE OF IOWA. MY LICENSE RENEWAL DATE IS DECEMBER 31, 2012

William H Burger 9/17/12

WILLIAM H. BURGER #12642 DATE

Wm. Burger
LandSurveyor
510 3rd Street West Court
Worthington, Iowa 52078