Book 2012 Page 3253

Document 2012 3253 Type 06 002 Pages 1
Date 9/26/2012 Time 4:18:17PM
Rec Amt $7.00

FILED

SEP 26 2012

CLAUDIA J. CAHALAN
DELAWARE COUNTY ASSESSOR

FILED

SEP 26 2012

CARLA K. BECKER
DELAWARE COUNTY AUDITOR


DEBORAH L PEYTON, RECORDER/REGISTRAR
DELAWARE COUNTY IOWA

PREPARED BY: RANDALL L. RATTENBORG; 105 W. MAIN ST., MANCHESTER, IA 52057 563-927-2434

RETRACEMENT PLAT

LOT 5, LOT 6, LOT 7, LOT 8 OF BLOCK 40

CITY OF EARLVILLE (FORMERLY NOTTINGHAM)
SEC. 36, T89N, R4W OF THE FIFTH P.M., DELAWARE COUNTY, IOWA

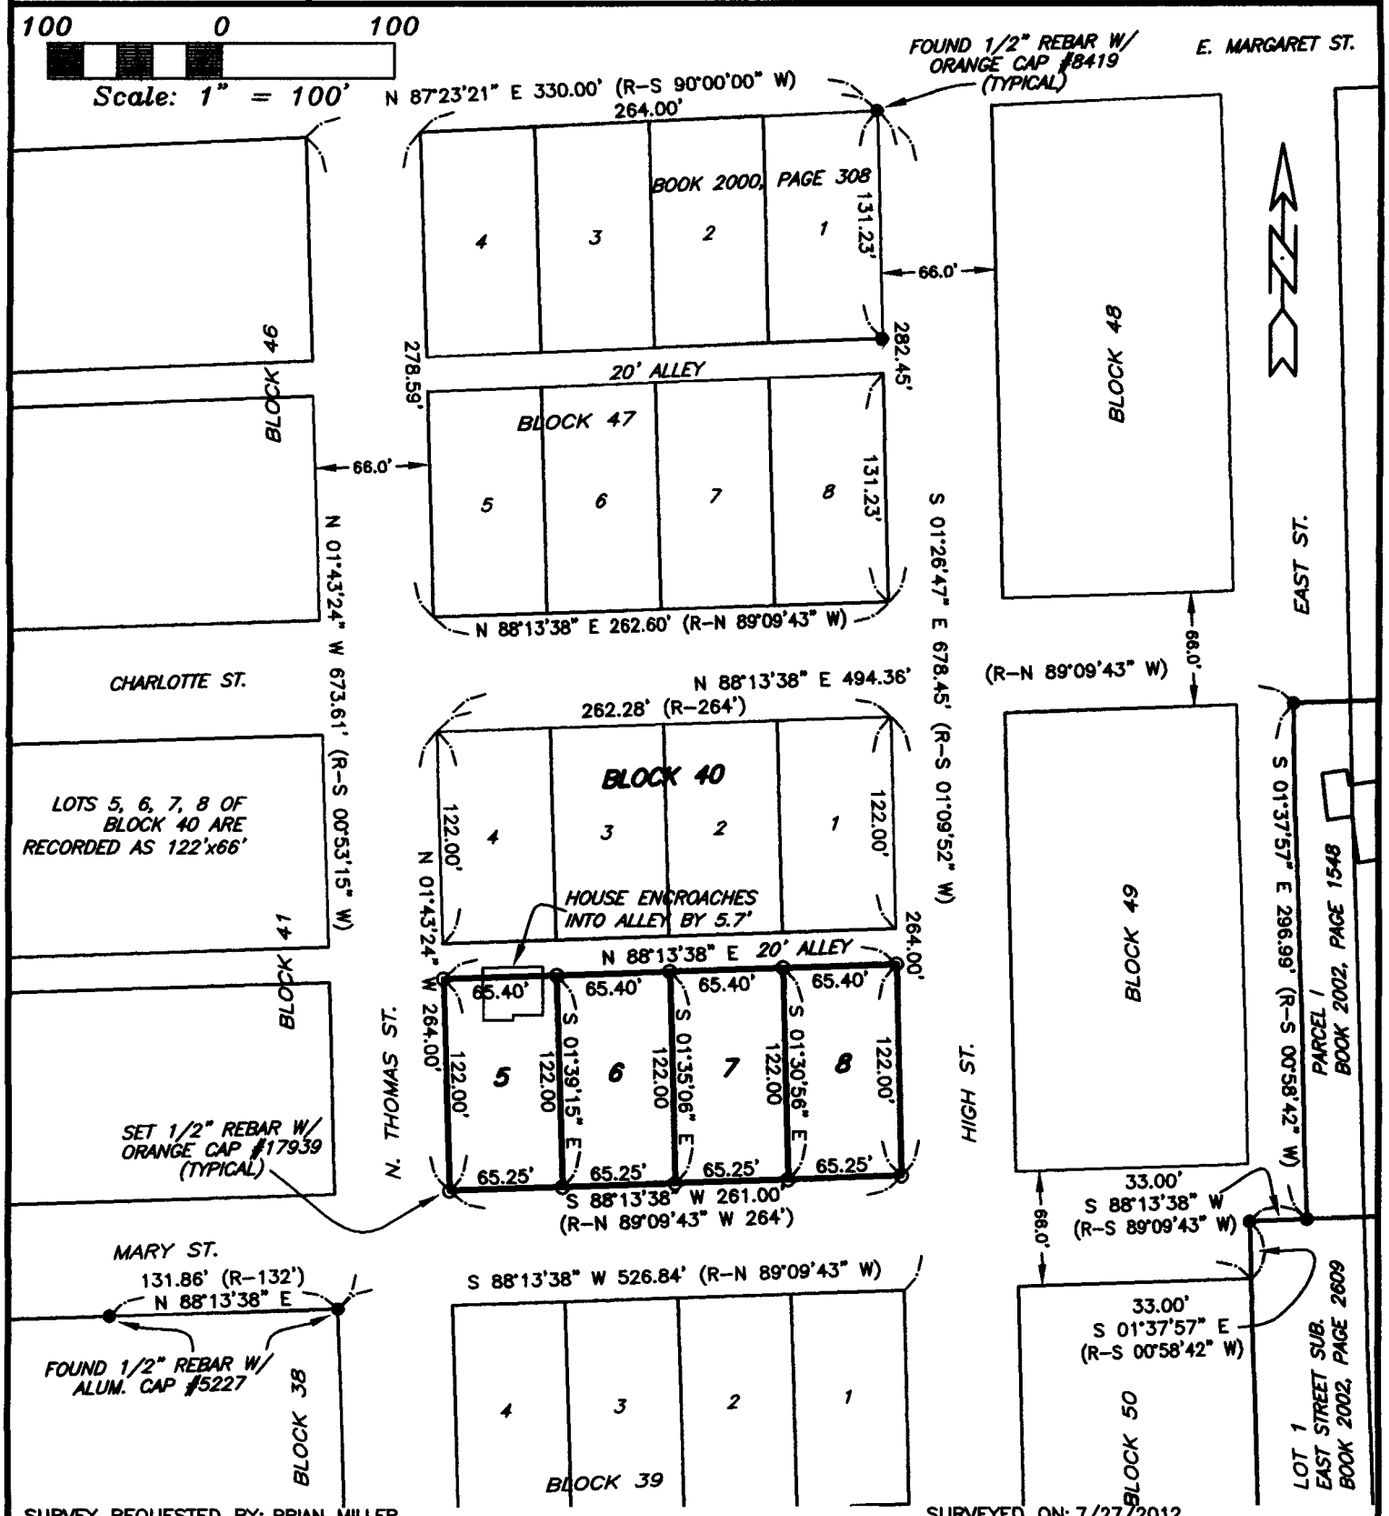

SURVEY REQUESTED BY: BRIAN MILLER

SURVEYED ON: 7/27/2012

PROPRIETORS: *BRIAN MILLER*

PROJECT NO. 12-47

I HEREBY CERTIFY THAT THIS LAND SURVEYING DOCUMENT WAS PREPARED AND THE RELATED SURVEY WORK WAS PERFORMED BY ME OR UNDER MY DIRECT PERSONAL SUPERVISION AND THAT I AM A DULY LICENSED LAND SURVEYOR UNDER THE LAWS OF THE STATE OF IOWA.

9/26/12

RANDALL L. RATTENBORG, L.S. LIC. #17939 DATE

MY LICENSE RENEWAL DATE IS DECEMBER 31, 2013

LICENSED LAND SURVEYOR
RANDALL L. RATTENBORG
17939
IOWA

PAGES OR SHEETS COVERED BY THIS SEAL: 1

SCALE: 1"=100'
DATE: 8/29/2012
DRAWN BY: RLR
CHECKED BY: JDG
GPS: 30
REVISED
SHEET 1 OF 1

GIBBS ENGINEERING & SURVEYING
105 WEST MAIN STREET
MANCHESTER, IA 52057