Book 2012 Page 4331

Document 2012 4331 Type 06 002 Pages 1
Date 12/14/2012 Time 3:52:06PM
Rec Amt $7.00

FILED
DEC 14 2012
CARLA K. BECKER
DELAWARE COUNTY AUDITOR


FILED
DEC 14 2012
CLAUDIA J. CAHALAN
DELAWARE COUNTY ASSESSOR

DEBORAH L PEYTON, RECORDER/REGISTRAR
DELAWARE COUNTY IOWA

PREPARED BY/RETURN TO: RANDALL L. RATTENBORG; 105 W. MAIN ST., MANCHESTER, IA 52057 563-927-2434

PLAT OF SURVEY

THE WEST 70 FEET OF THE NORTH 576 FEET OF THE NW 1/4 OF THE SW 1/4 SECTION 17, T90N, R3W OF THE FIFTH PRINCIPAL MERIDIAN, DELAWARE COUNTY, IOWA

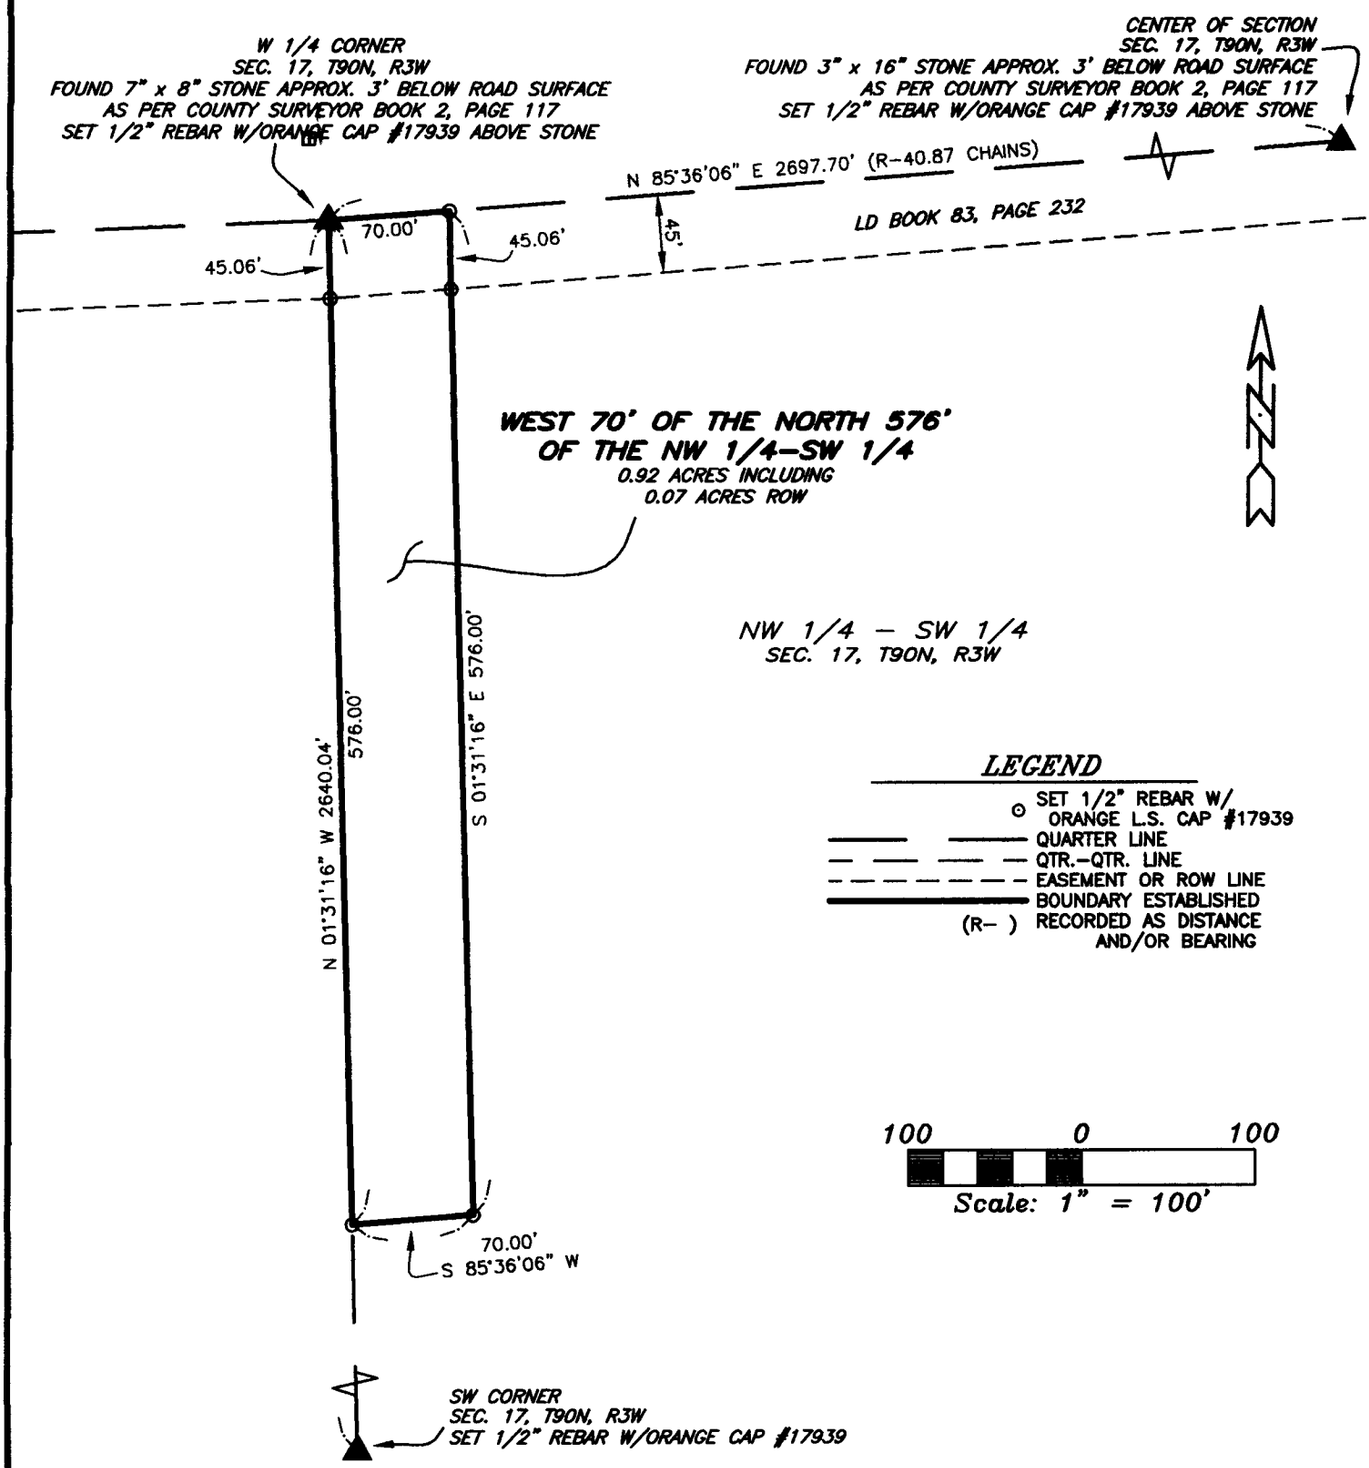

SURVEY REQUESTED BY: MARVIN WATERHOUSE

SURVEYED ON: 12/5/12

LICENSED LAND SURVEYOR
RANDALL L. RATTENBORG
17939
IOWA

PAGES OR SHEETS COVERED BY THIS SEAL: 1

PROPRIETORS: MARTIN SCHWIETERT

I HEREBY CERTIFY THAT THIS LAND SURVEYING DOCUMENT WAS PREPARED AND THE RELATED SURVEY WORK WAS PERFORMED BY ME OR UNDER MY DIRECT PERSONAL SUPERVISION AND THAT I AM A DULY LICENSED LAND SURVEYOR UNDER THE LAWS OF THE STATE OF IOWA.

12/13/12

RANDALL L. RATTENBORG L.S. LIC. #17939 DATE

MY LICENSE RENEWAL DATE IS DECEMBER 31, 2013

GIBBS ENGINEERING & SURVEYING
105 WEST MAIN STREET
MANCHESTER, IA 52057

PROJECT NO. 12-75
SCALE: 1"=100'
DATE: 12/6/2012
DRAWN BY: RLR
CHECKED BY: JDG
GPS: 2
REVISED
SHEET 1 OF 1