Liability Affirmed

FILED

APR 03 2013

CARLA K. BECKER
DELAWARE COUNTY AUDITOR

FILED

APR 03 2013

CLAUDIA J. CAHALAN
DELAWARE COUNTY ASSESSOR

Book 2013 Page 1154

Document 2013 1154 Type 06 002 Pages 1
Date 4/03/2013 Time 1:44:19PM
Rec Amt $.00


DEBORAH L PEYTON, RECORDER/REGISTRAR
DELAWARE COUNTY IOWA

PREPARED BY BRAD BURGER OF THE DELAWARE COUNTY ENGINEERS OFFICE 2139 HIGHWAY 38, MANCHESTER, IOWA 52057 (563) 927 3505

RETRACEMENT SURVEY

(R5W) OF THE FIFTH PRINCIPAL MERIDIAN, DELAWARE COUNTY, IOWA

THE SOUTH RIGHT-OF-WAY LINE OF 130TH STREET IN SECTION TWENTY (20), TOWNSHIP NINETY NORTH (T90N), RANGE FIVE WEST

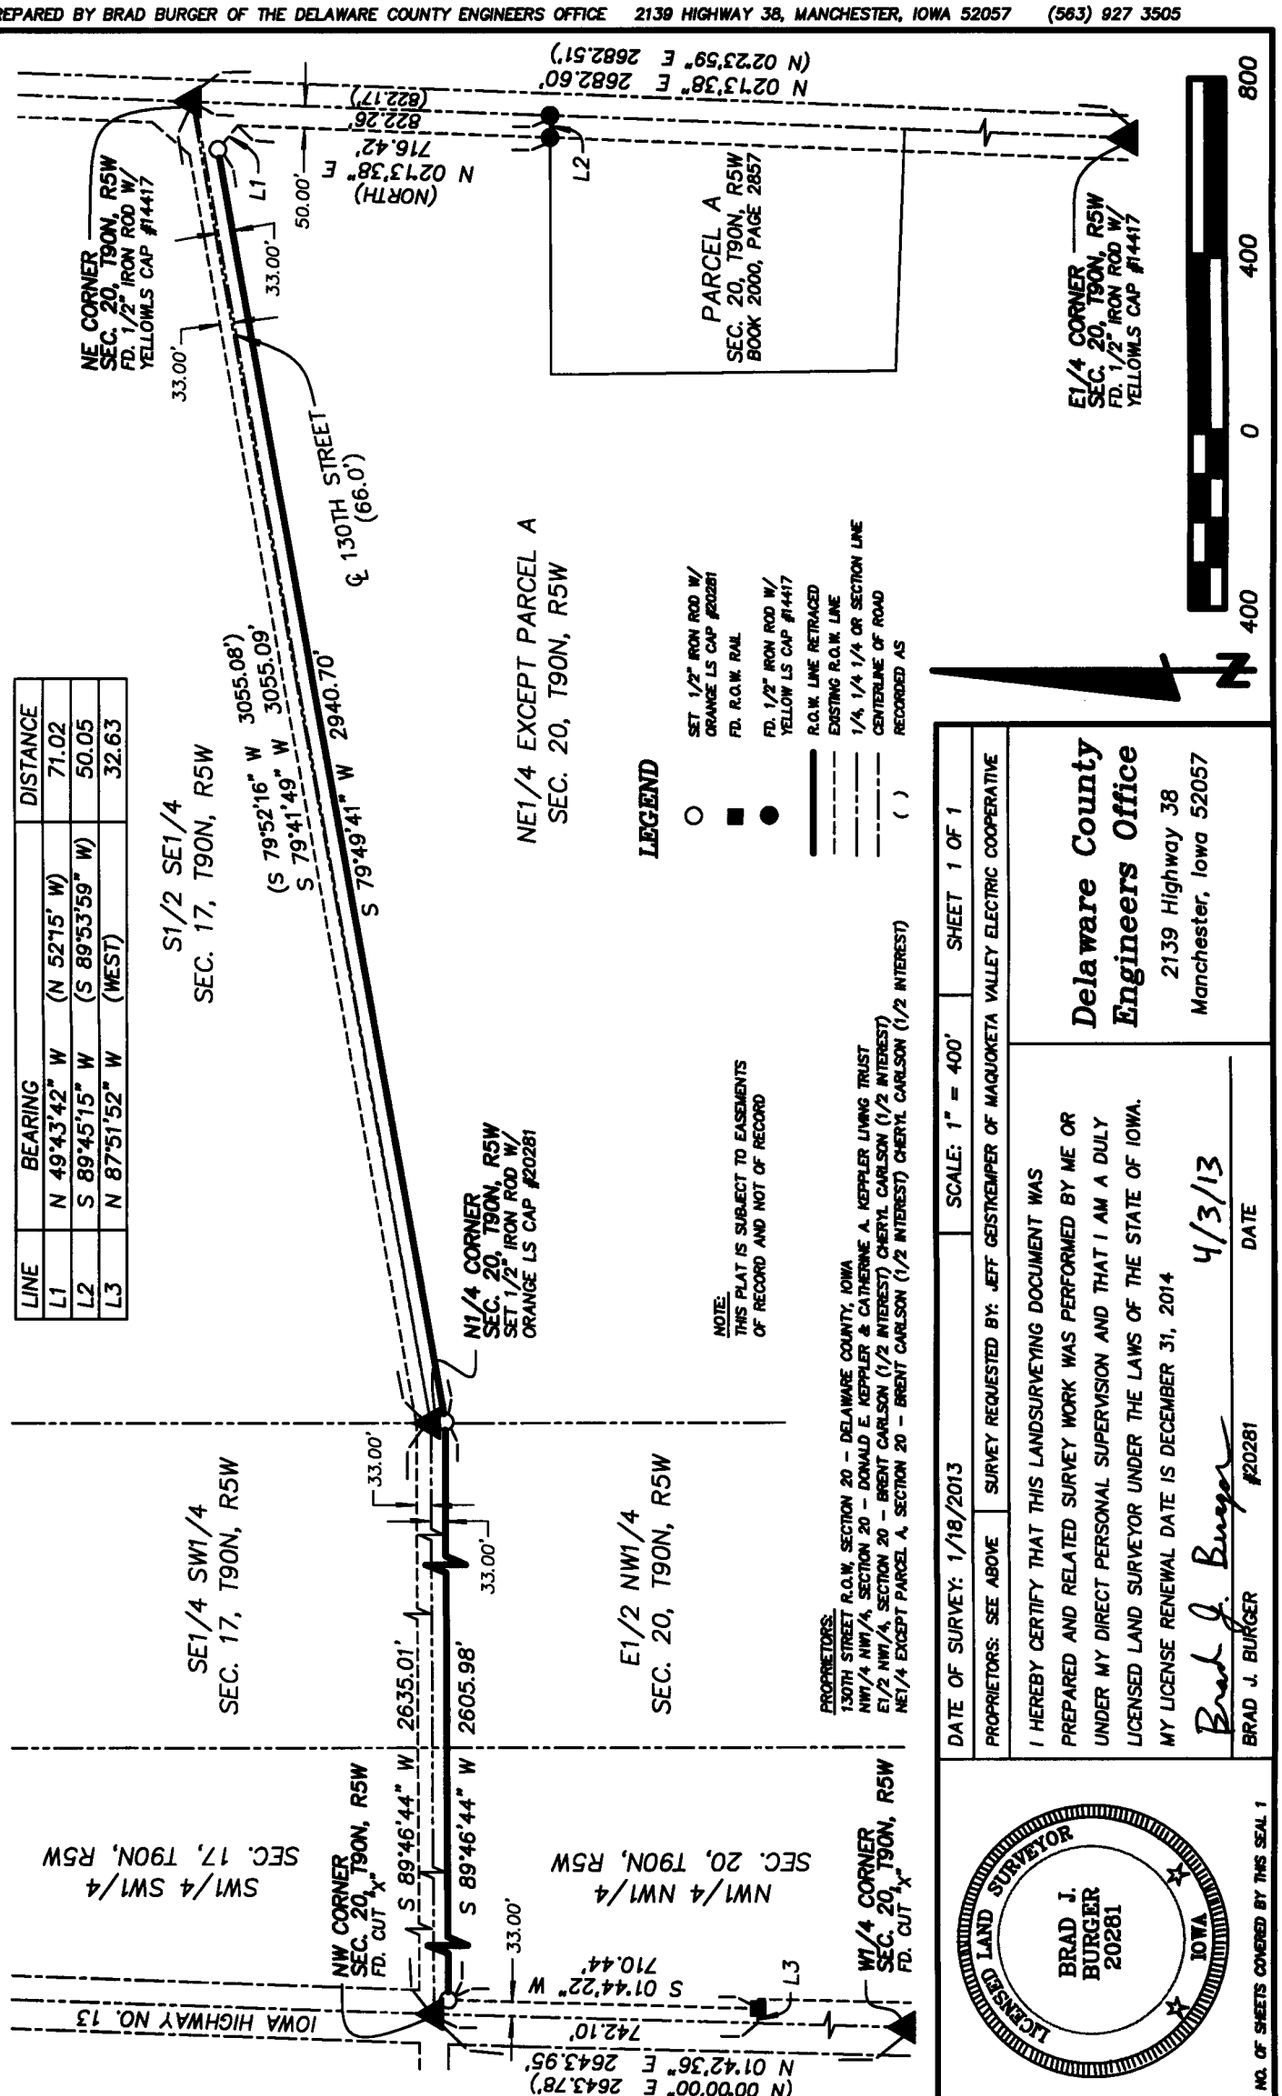

LINE	BEARING		DISTANCE
L1	N 49°43'42" W	(N 52'15" W)	71.02
L2	S 89°45'15" W	(S 89°53'59" W)	50.05
L3	N 87°51'52" W	(WEST)	32.63

DATE OF SURVEY: 1/18/2013 | SCALE: 1" = 400' | SHEET 1 OF 1

PROPRIETORS: SEE ABOVE | SURVEY REQUESTED BY: JEFF GEISTKEMPER OF MAQUOKETA VALLEY ELECTRIC COOPERATIVE

I HEREBY CERTIFY THAT THIS LANDSURVEYING DOCUMENT WAS PREPARED AND RELATED SURVEY WORK WAS PERFORMED BY ME OR UNDER MY DIRECT PERSONAL SUPERVISION AND THAT I AM A DULY LICENSED LAND SURVEYOR UNDER THE LAWS OF THE STATE OF IOWA. MY LICENSE RENEWAL DATE IS DECEMBER 31, 2014

Brad J. Burger 4/3/13

BRAD J. BURGER #20281 DATE

Delaware County Engineers Office
2139 Highway 38
Manchester, Iowa 52057

LICENSED LAND SURVEYOR
BRAD J. BURGER
20281
IOWA

NO. OF SHEETS COVERED BY THIS SEAL 1