Book 2013 Page 1228

Document 2013 1228 Type 06 002 Pages 1
Date 4/10/2013 Time 3:43:35PM
Rec Amt $7.00

FILED
APR 10 2013
CARLA K. BECKER
DELAWARE COUNTY AUDITOR


FILED
APR 10 2013
CLAUDIA J. CAHALAN
DELAWARE COUNTY ASSESSOR

DEBORAH L PEYTON, RECORDER/REGISTRAR
DELAWARE COUNTY IOWA

PREPARED BY/RETURN TO: RANDALL L. RATTENBORG 105 W. MAIN ST., MANCHESTER, IA 52057 563-927-2434

RETRACEMENT PLAT

SURVEY OF THE PERIMETER OF LOTS 1248-1252 AND LOTS 1273-1277 OF THE TOWN OF DELAWARE, DELAWARE COUNTY, IOWA

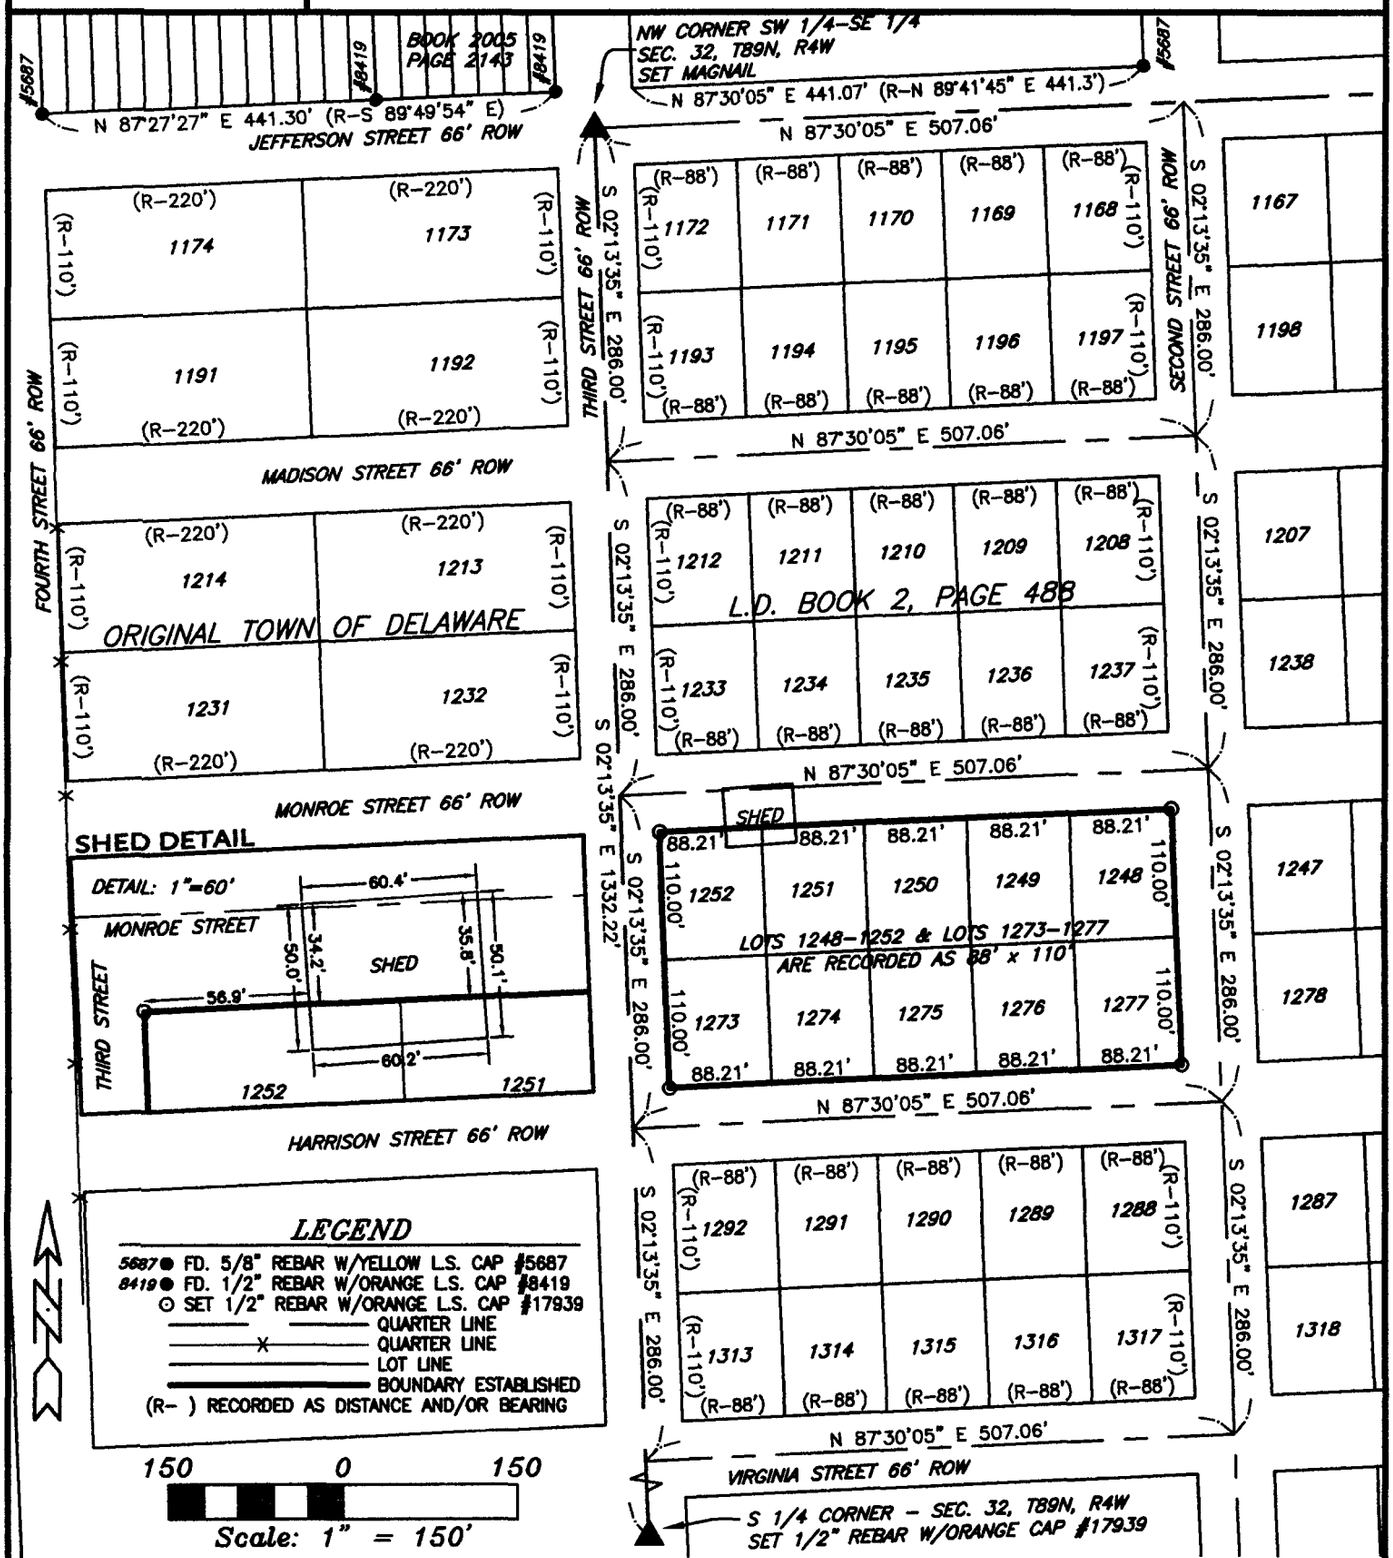

SURVEY REQUESTED BY: JEANNIE WESSELS

SURVEYED ON: 4/1, 4/2 & 4/5/2013

PROPRIETORS: **DEREK A. WESSELS & JEANNIE M. WESSELS**

LICENSED PROFESSIONAL LAND SURVEYOR
RANDALL L. RATTENBORG
17939
IOWA

SHEETS COVERED BY THIS SEAL: 1

I HEREBY CERTIFY THAT THIS LAND SURVEYING DOCUMENT WAS PREPARED AND THE RELATED SURVEY WORK WAS PERFORMED BY ME OR UNDER MY DIRECT PERSONAL SUPERVISION AND THAT I AM A DULY LICENSED PROFESSIONAL LAND SURVEYOR UNDER THE LAWS OF THE STATE OF IOWA.

4/8/13

RANDALL L. RATTENBORG P.L.S. LIC. #17939 DATE

MY LICENSE RENEWAL DATE IS DECEMBER 31, 2013

BURRINGTON GROUP, INC.
Civil Engineering | Land Surveying
105 W. Main Street Manchester, Iowa 52057 burringtongroup.com

PROJECT NO. 13-23
SCALE: 1"=200'
DATE: 4/4/2013
DRAWN BY: RLR
CHECKED BY: DDK/JAW
GPS BOX: 29
SHEET 1 OF 1