FILED
MAY 20 2013
CARLA K. BECKER
DELAWARE COUNTY AUDITOR

FILED
MAY 20 2013
CLAUDIA J. CAHALAN
DELAWARE COUNTY ASSESSOR


Book 2013 Page 1678
Document 2013 1678 Type 06 002 Pages 1
Date 5/20/2013 Time 1:05:44PM
Rec Amt $.00

DEBORAH L PEYTON, RECORDER/REGISTRAR
DELAWARE COUNTY IOWA

PREPARED BY BRAD BURGER OF THE DELAWARE COUNTY ENGINEERS OFFICE 2139 HIGHWAY 38, MANCHESTER, IOWA 52057 (563) 927 3505

RETRACEMENT SURVEY

OF THE NORTH RIGHT-OF-WAY LINE OF 310TH STREET IN THE SOUTHEAST QUARTER (SE1/4) OF THE SOUTHWEST QUARTER (SW1/4) OF SECTION FIFTEEN (15), TOWNSHIP EIGHTY-SEVEN NORTH (T87N), RANGE FOUR WEST (R4W) OF THE FIFTH PRINCIPAL MERIDIAN, DELAWARE COUNTY, IOWA

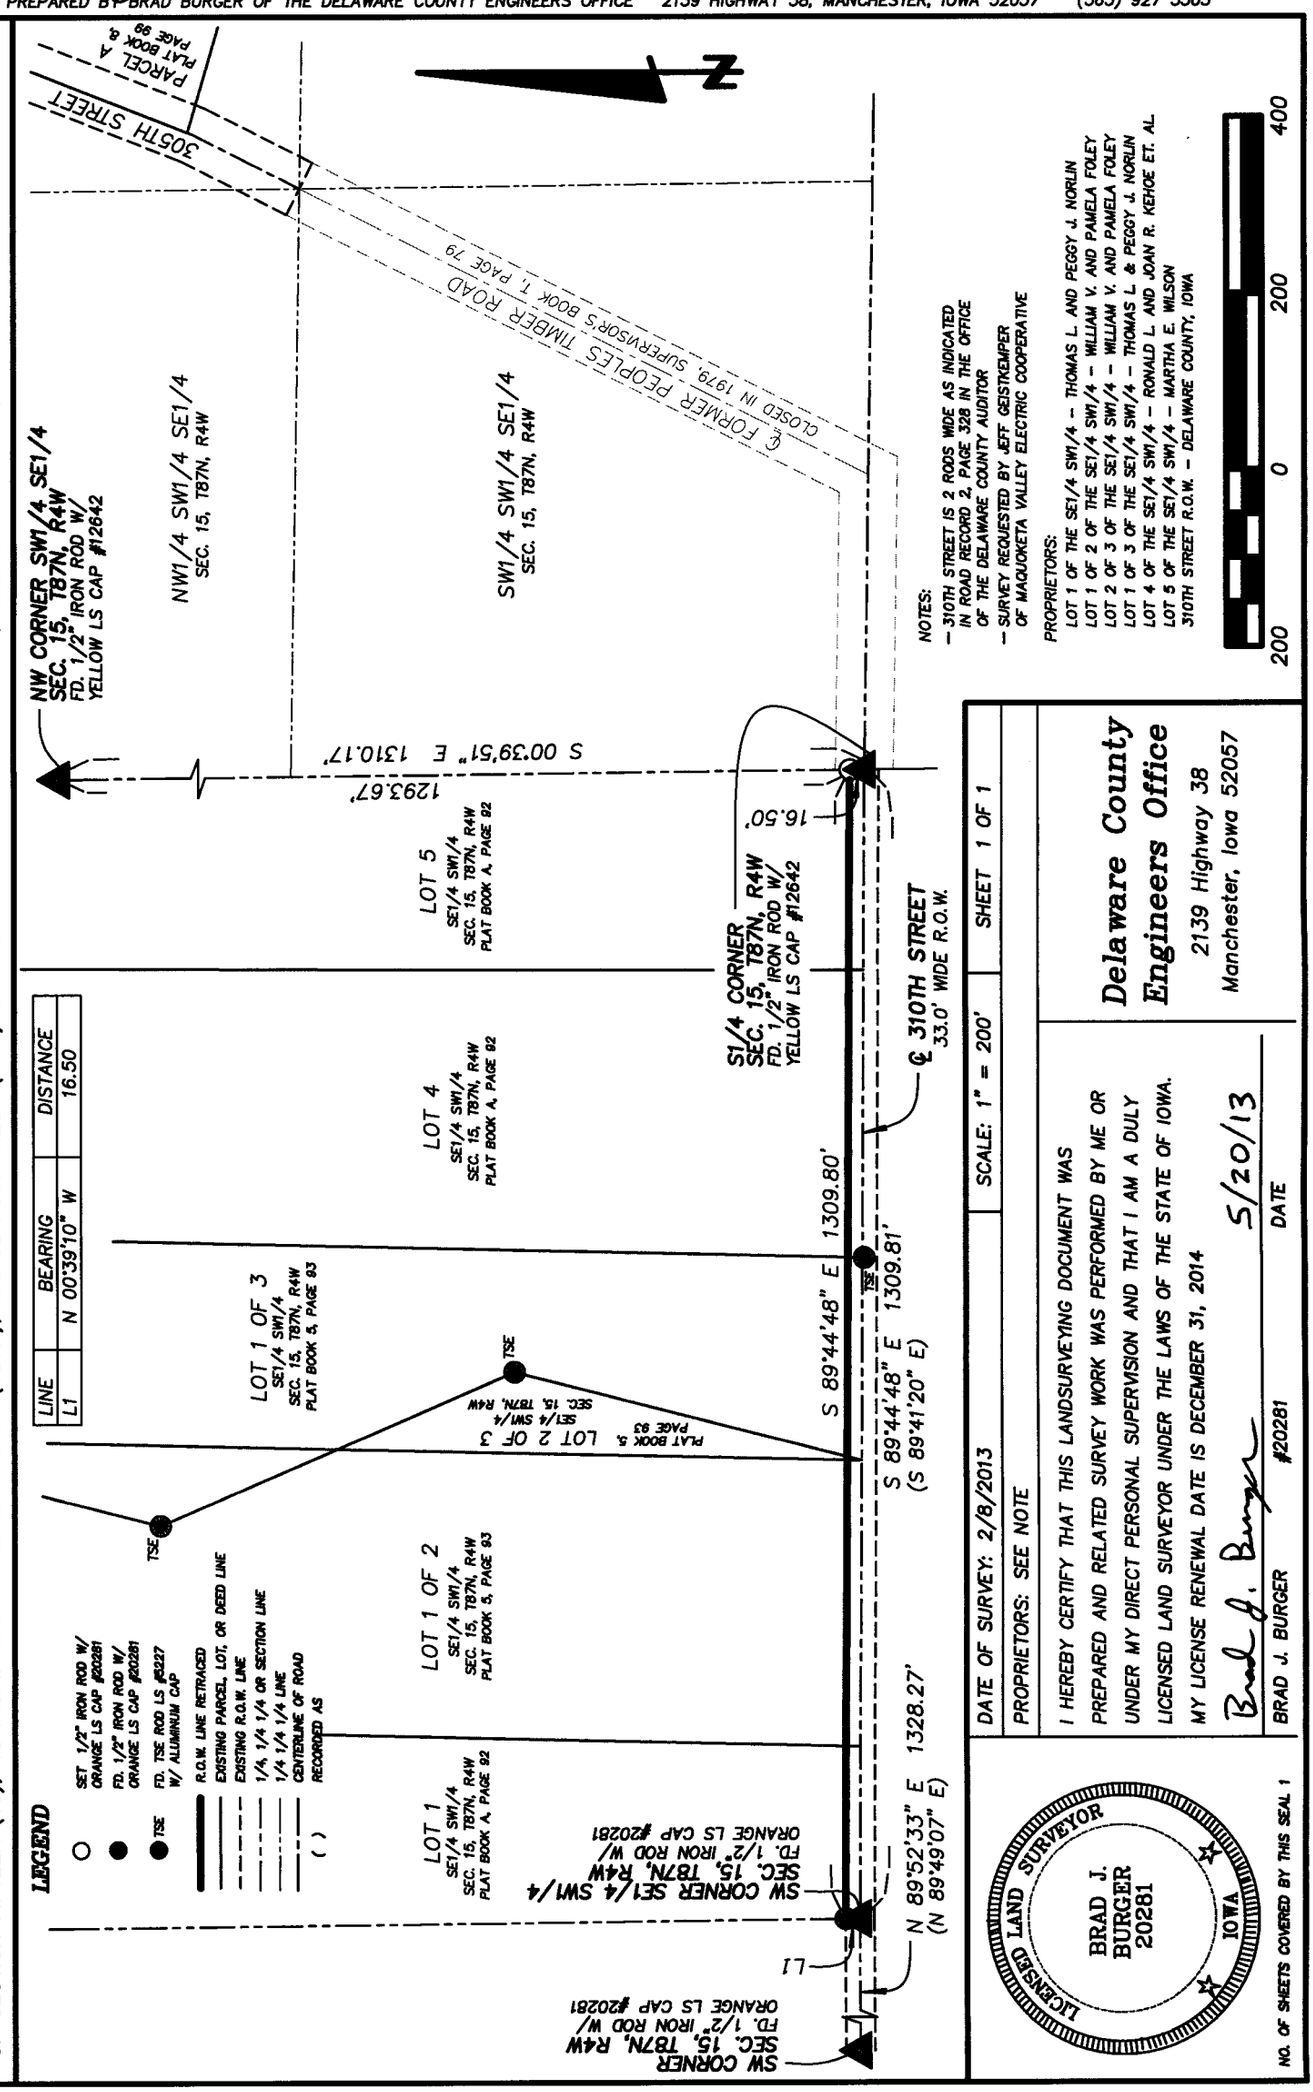

DATE OF SURVEY: 2/8/2013 | SCALE: 1" = 200' | SHEET 1 OF 1

PROPRIETORS: SEE NOTE

I HEREBY CERTIFY THAT THIS LANDSURVEYING DOCUMENT WAS PREPARED AND RELATED SURVEY WORK WAS PERFORMED BY ME OR UNDER MY DIRECT PERSONAL SUPERVISION AND THAT I AM A DULY LICENSED LAND SURVEYOR UNDER THE LAWS OF THE STATE OF IOWA.
MY LICENSE RENEWAL DATE IS DECEMBER 31, 2014

Brad J. Burger 5/20/13

BRAD J. BURGER #20281 DATE

LICENSED LAND SURVEYOR BRAD J. BURGER 20281 IOWA

Delaware County Engineers Office
2139 Highway 38
Manchester, Iowa 52057

NO. OF SHEETS COVERED BY THIS SEAL 1