Book 2013 Page 1784

Document 2013 1784 Type 06 002 Pages 1
Date 5/29/2013 Time 1:56:25PM
Rec Amt $7.00

FILED
MAY 29 2013
CLAUDIA J. CAHALAN
DELAWARE COUNTY ASSESSOR

FILED
MAY 29 2013
CARLA K. BECKER
DELAWARE COUNTY AUDITOR


DEBORAH L. PEYTON, RECORDER/REGISTRAR
DELAWARE COUNTY IOWA

PREPARED BY BILL BURGER OF WM. BURGER LANDSURVEYOR 510 3RD STREET WEST COURT WORTHINGTON, IOWA 52078 (563) 855 2028

PLAT OF SURVEY

RETRACEMENT SURVEY

THE WEST LINE OF THE EAST 6 ACRES OF THE SOUTHEAST QUARTER (SE1/4) OF THE NORTHWEST QUARTER (NW1/4) OF THE NORTHWEST QUARTER (NW1/4), SECTION TWENTY-SIX (26), TOWNSHIP EIGHTY-NINE NORTH (T89N), RANGE THREE WEST (R3W) OF THE FIFTH PRINCIPAL MERIDIAN, DELAWARE COUNTY, IOWA

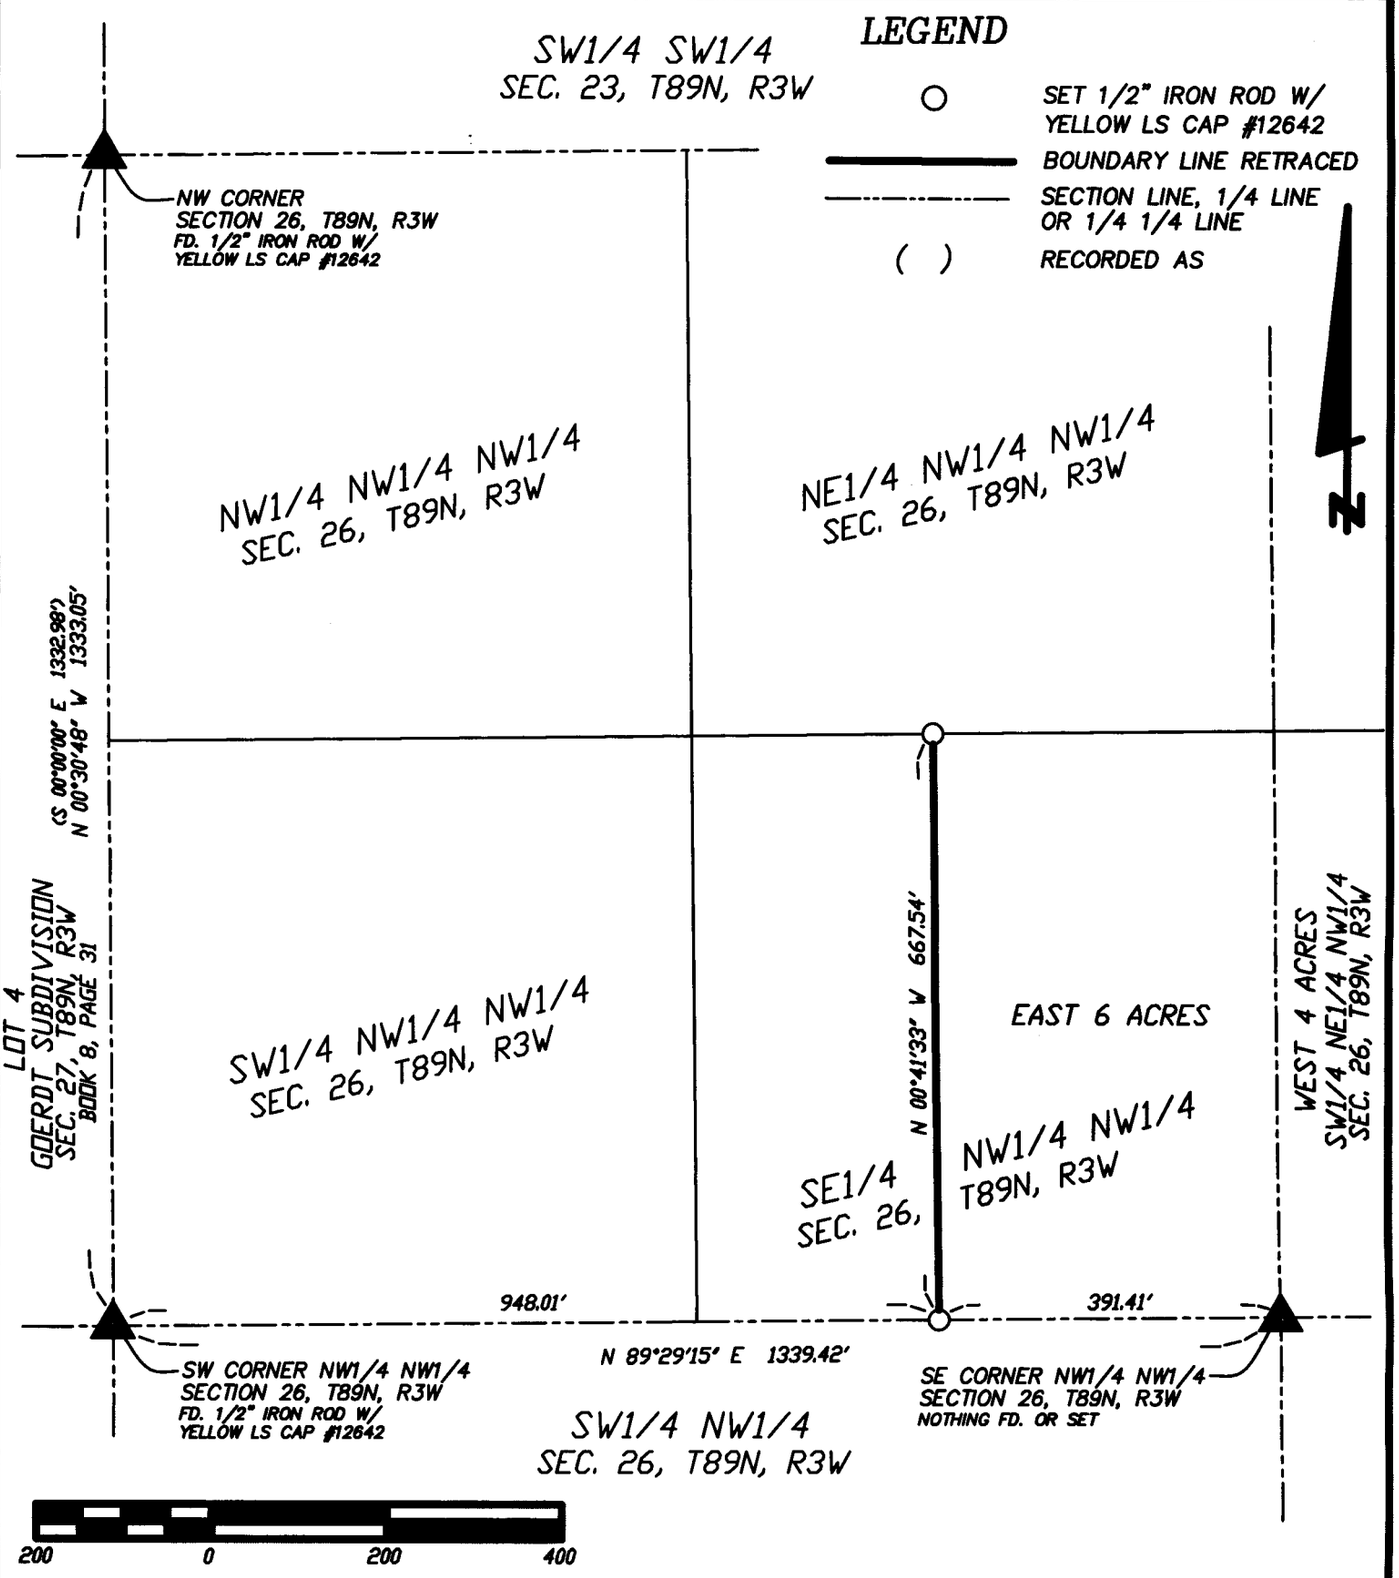

LICENSED LAND SURVEYOR
WILLIAM H. BURGER
12642
IOWA

NO. OF SHEETS COVERED BY THIS SEAL 1

DATE OF SURVEY: 3/26/2013 | SCALE: 1" = 200' | SHEET 1 OF 1

PROPRIETORS: EAST 6 ACRES SE1/4 NW1/4 NW1/4 – DYERSVILLE READY MIX INC.

I HEREBY CERTIFY THAT THIS LANDSURVEYING DOCUMENT WAS PREPARED AND RELATED SURVEY WORK WAS PERFORMED BY ME OR UNDER MY DIRECT PERSONAL SUPERVISION AND THAT I AM A DULY LICENSED LAND SURVEYOR UNDER THE LAWS OF THE STATE OF IOWA. MY LICENSE RENEWAL DATE IS DECEMBER 31, 2014

William H. Burger 5/12/13

WILLIAM H. BURGER #12642 DATE

Wm. Burger LandSurveyor
510 3rd Street West Court
Worthington, Iowa 52078