Book 2013 Page 1939
Document 2013 1939 Type 06 002 Pages 1
Date 6/07/2013 Time 10:07:37AM
Rec Amt $.00

FILED
JUN 07 2013
CARLA K. BECKER
DELAWARE COUNTY AUDITOR


FILED
JUN 7 2013
CLAUDIA J. CAHALAN
DELAWARE COUNTY ASSESSOR

DEBORAH L PEYTON, RECORDER/REGISTRAR
DELAWARE COUNTY IOWA

PREPARED BY BRAD BURGER DELAWARE COUNTY ENGINEERS OFFICE 2139 HIGHWAY 38, MANCHESTER, IOWA 52057 (563) 927 3505

RETRACEMENT SURVEY

PART OF THE WESTERLY RIGHT OF WAY LINE OF HOSCH ROAD IN THE SOUTH HALF (S1/2) OF THE NORTHEAST QUARTER (NE1/4) OF SECTION THIRTY-SIX (36), TOWNSHIP NINETY NORTH (T90N), RANGE THREE WEST (R3W) OF THE FIFTH PRINCIPAL MERIDIAN, DELAWARE COUNTY, IOWA

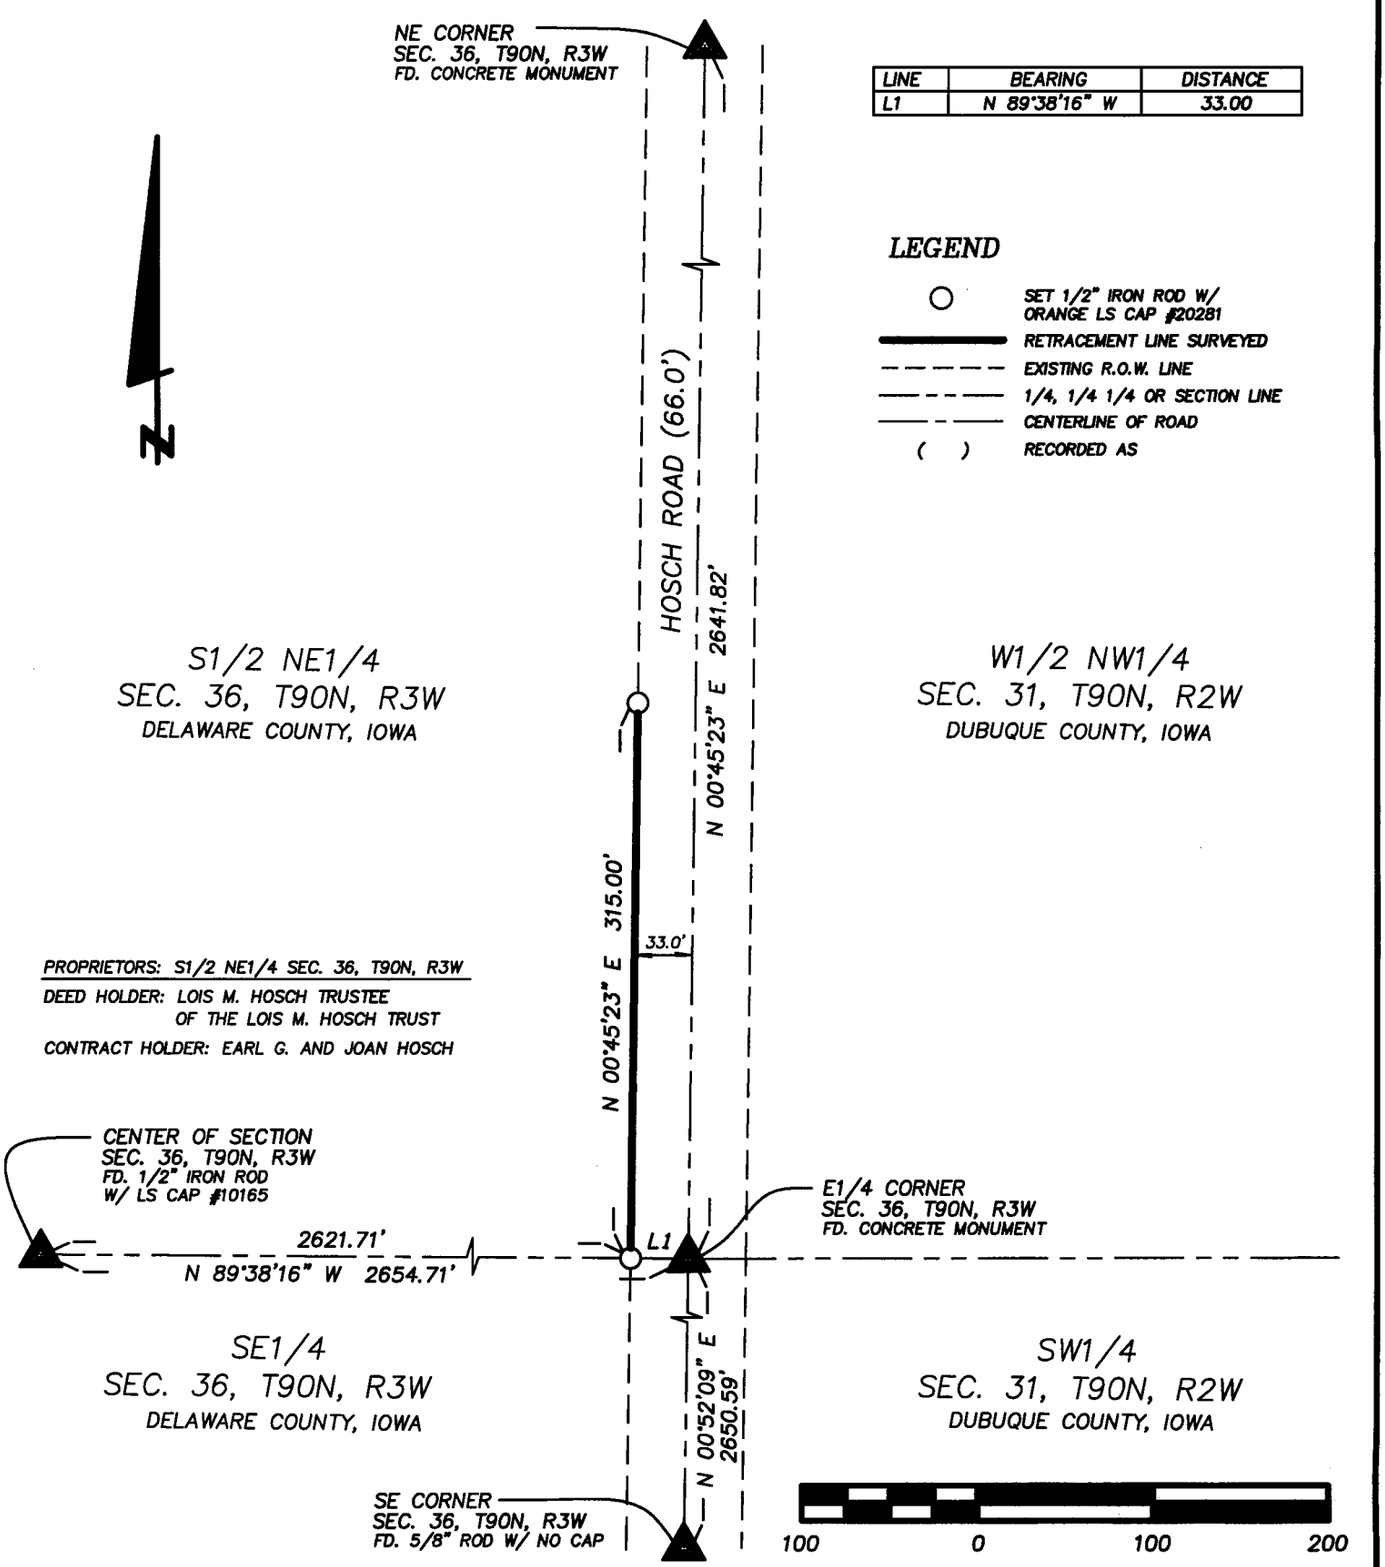

LINE	BEARING	DISTANCE
L1	N 89°38'16" W	33.00

LEGEND

- ○ SET 1/2" IRON ROD W/ ORANGE LS CAP #20281
- ——— RETRACEMENT LINE SURVEYED
- - - - - - EXISTING R.O.W. LINE
- ——— - ——— 1/4, 1/4 1/4 OR SECTION LINE
- ——— - ——— CENTERLINE OF ROAD
- ( ) RECORDED AS

LICENSED LAND SURVEYOR
BRAD J. BURGER
20281
IOWA

NO. OF SHEETS COVERED BY THIS SEAL: 1

DATE OF SURVEY: 5/15/2013 | SCALE: 1" = 100' | SHEET 1 OF 1

PROPRIETORS: SEE ABOVE

I HEREBY CERTIFY THAT THIS LANDSURVEYING DOCUMENT WAS PREPARED AND RELATED SURVEY WORK WAS PERFORMED BY ME OR UNDER MY DIRECT PERSONAL SUPERVISION AND THAT I AM A DULY LICENSED LAND SURVEYOR UNDER THE LAWS OF THE STATE OF IOWA. MY LICENSE RENEWAL DATE IS DECEMBER 31, 2014

Brad J. Burger 6/7/13

BRAD J. BURGER #20281 DATE

Delaware County Engineers Office
2139 Highway 38
Manchester, Iowa 52057