FILED
JUN 19 2013
CARLA K. BECKER
DELAWARE COUNTY AUDITOR

FILED
JUN 19 2013
CLAUDIA J. CAHALAN
DELAWARE COUNTY ASSESSOR


Book 2013 Page 2076
Document 2013 2076 Type 06 002 Pages 2
Date 6/19/2013 Time 3:38:32PM
Rec Amt $12.00

DEBORAH L PEYTON, RECORDER/REGISTRAR
DELAWARE COUNTY IOWA

PREPARED BY: RANDALL L. RATTENBORG; 105 W. MAIN ST., MANCHESTER, IA 52057 563-927-2434

RETRACEMENT PLAT

LOT 648 & E 1/2 OF LOT 649 EXCEPT THE NORTH 108' THEREOF;
WEST 1/2 OF LOT 649 AND THE E 2/3 OF LOT 650;
ORIGINAL TOWN OF MANCHESTER, SEC. 32, T89N, R5W OF THE FIFTH P.M., DELAWARE COUNTY, IOWA

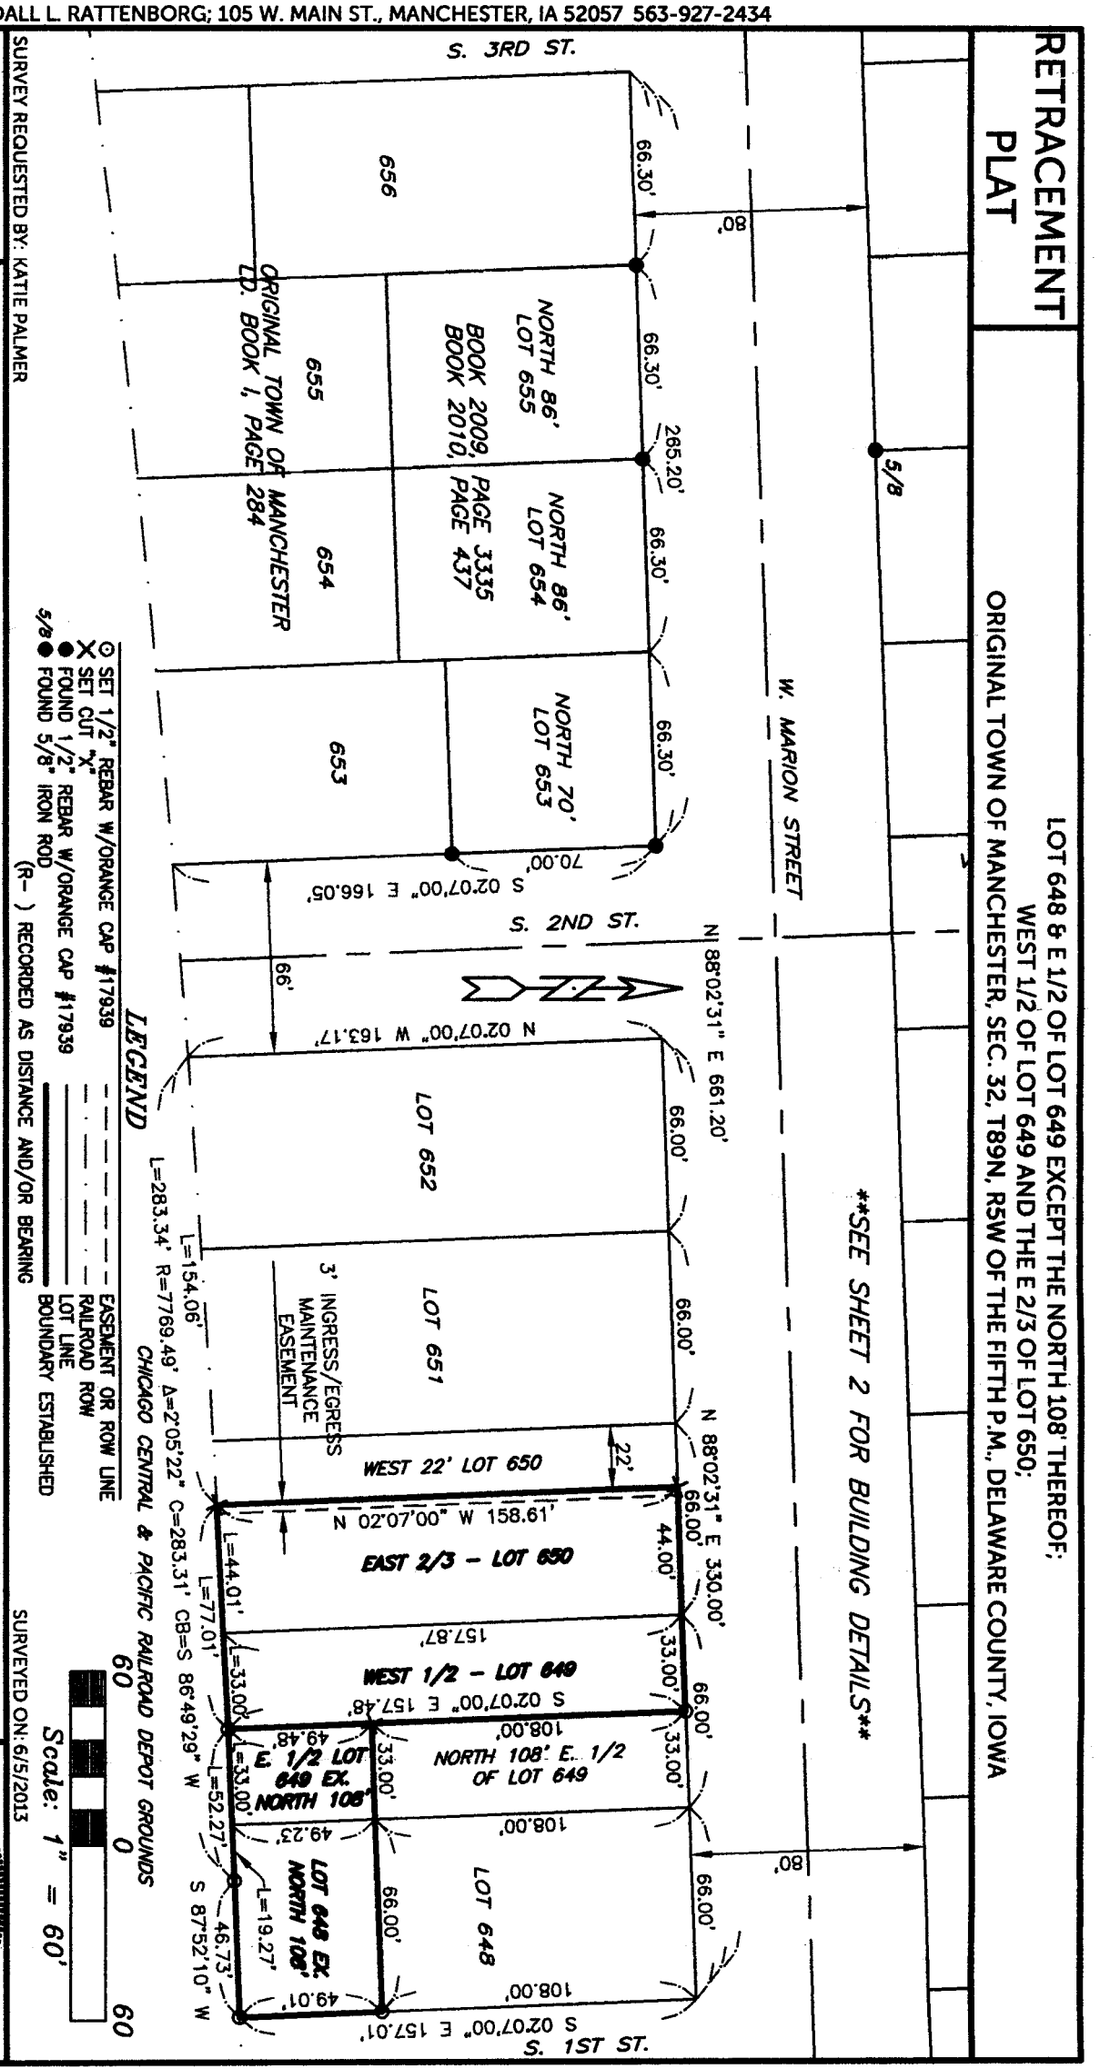

LEGEND

- ⊙ SET 1/2" REBAR W/ORANGE CAP #17939
- ✕ SET CUT "X"
- ● FOUND 1/2" REBAR W/ORANGE CAP #17939
- 5/8 ● FOUND 5/8" IRON ROD
- (R-) RECORDED AS DISTANCE AND/OR BEARING
- EASEMENT OR ROW LINE
- RAILROAD ROW
- LOT LINE
- BOUNDARY ESTABLISHED

Scale: 1" = 60'
0 60 60

SURVEYED ON: 6/5/2013

SURVEY REQUESTED BY: KATIE PALMER

PROPRIETORS: **PALMER'S TREE SERVICES, LLC**

I HEREBY CERTIFY THAT THIS LAND SURVEYING DOCUMENT WAS PREPARED AND THE RELATED SURVEY WORK WAS PERFORMED BY ME OR UNDER MY DIRECT PERSONAL SUPERVISION AND THAT I AM A DULY LICENSED PROFESSIONAL LAND SURVEYOR UNDER THE LAWS OF THE STATE OF IOWA.

RANDALL L. RATTENBORG P.L.S. | LIC. #17939 | DATE | MY LICENSE RENEWAL DATE IS DECEMBER 31, 2013


6/19/13

LICENSED PROFESSIONAL LAND SURVEYOR
RANDALL L. RATTENBORG
17939
IOWA

BURRINGTON GROUP, INC.
Civil Engineering | Land Surveying
105 W. Main Street Manchester, Iowa 52057 burringtongroup.com

PROJECT NO. 13-43
SCALE: 1"=60'/1"=20'
DATE: 6/6/2013
DRAWN BY: RLR
CHECKED BY: DDK/JAW
GPS BOX: MANCHESTER
SHEET 1 OF 2

SHEETS COVERED BY THIS SEAL: 1-2

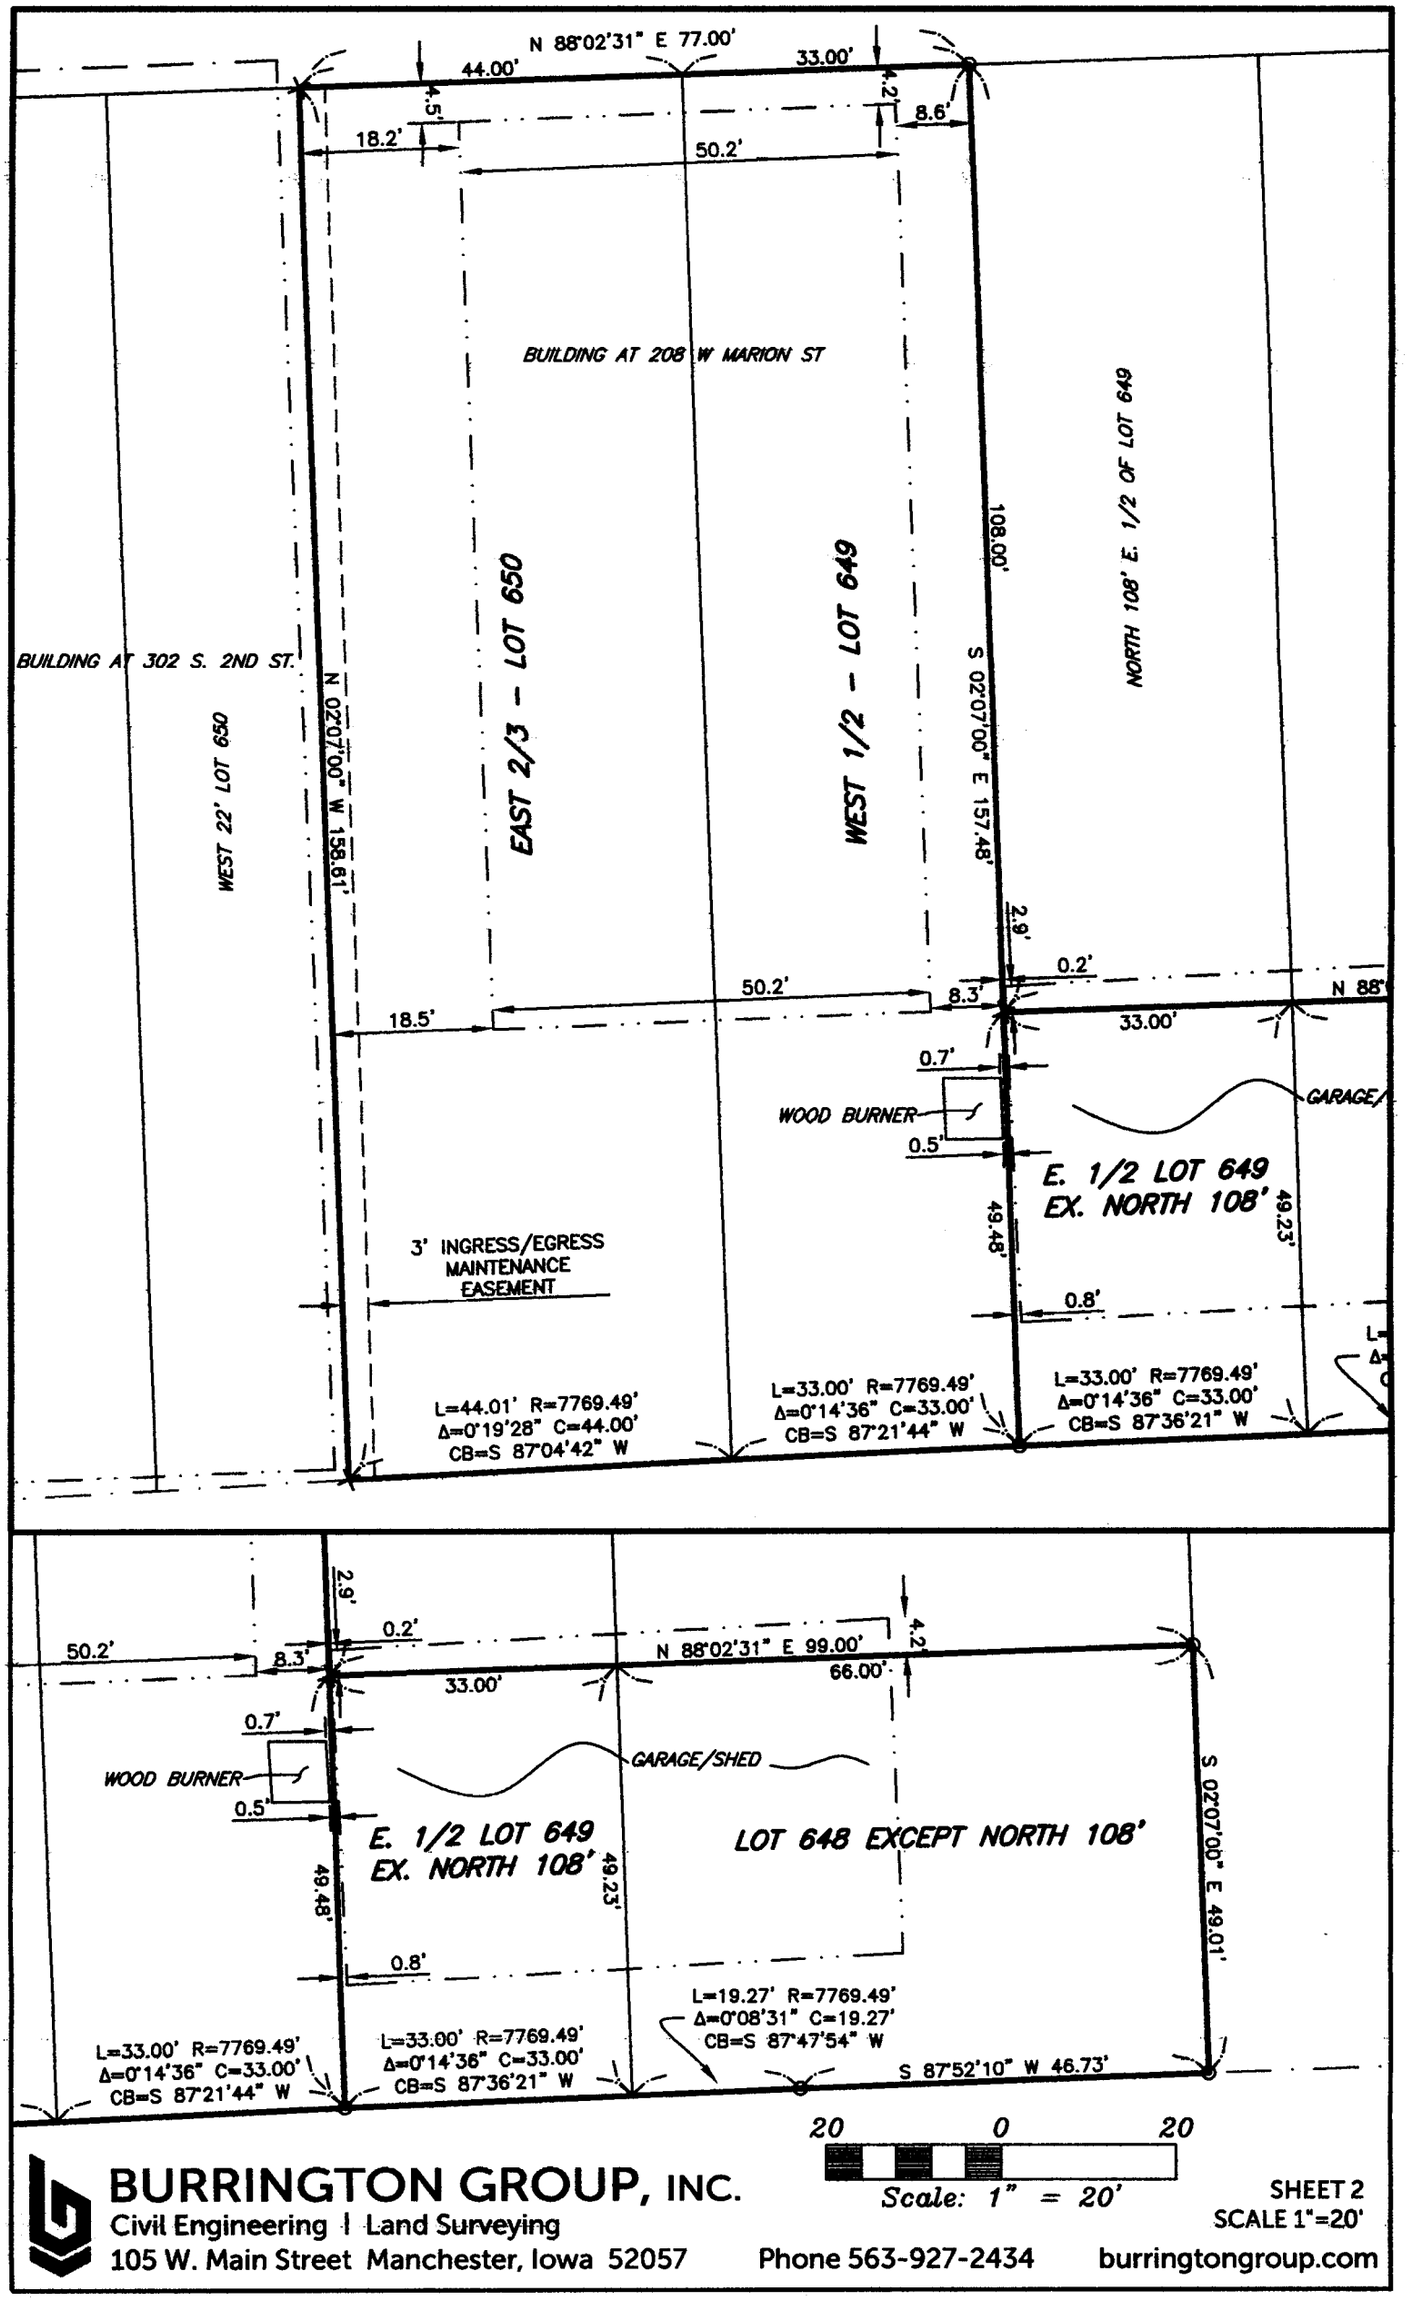

BURRINGTON GROUP, INC.
Civil Engineering | Land Surveying
105 W. Main Street Manchester, Iowa 52057 Phone 563-927-2434 burringtongroup.com

SHEET 2
SCALE 1"=20'