FILED

JUL 19 2013

DELAWARE COUNTY ASSESSOR

FILED

JUL 19 2013

CARLA K. BECKER
DELAWARE COUNTY AUDITOR

Book 2013 Page 2408

Document 2013 2408 Type 06 002 Pages 1
Date 7/19/2013 Time 12:30:04PM
Rec Amt $7.00


DEBORAH L PEYTON, RECORDER/REGISTRAR
DELAWARE COUNTY IOWA

PREPARED BY/RETURN TO: RANDALL L. RATTENBORG 105 W. MAIN ST., MANCHESTER, IA 52057 563-927-2434

PLAT OF SURVEY

PART OF THE NORTHERLY LINE OF PARCEL G

BEING PART OF LOT 1 HARTWICK LAKE CLUB WEST SUBDIVISION
SEC. 25, T88N, R5W OF THE FIFTH P.M., DELAWARE COUNTY, IOWA

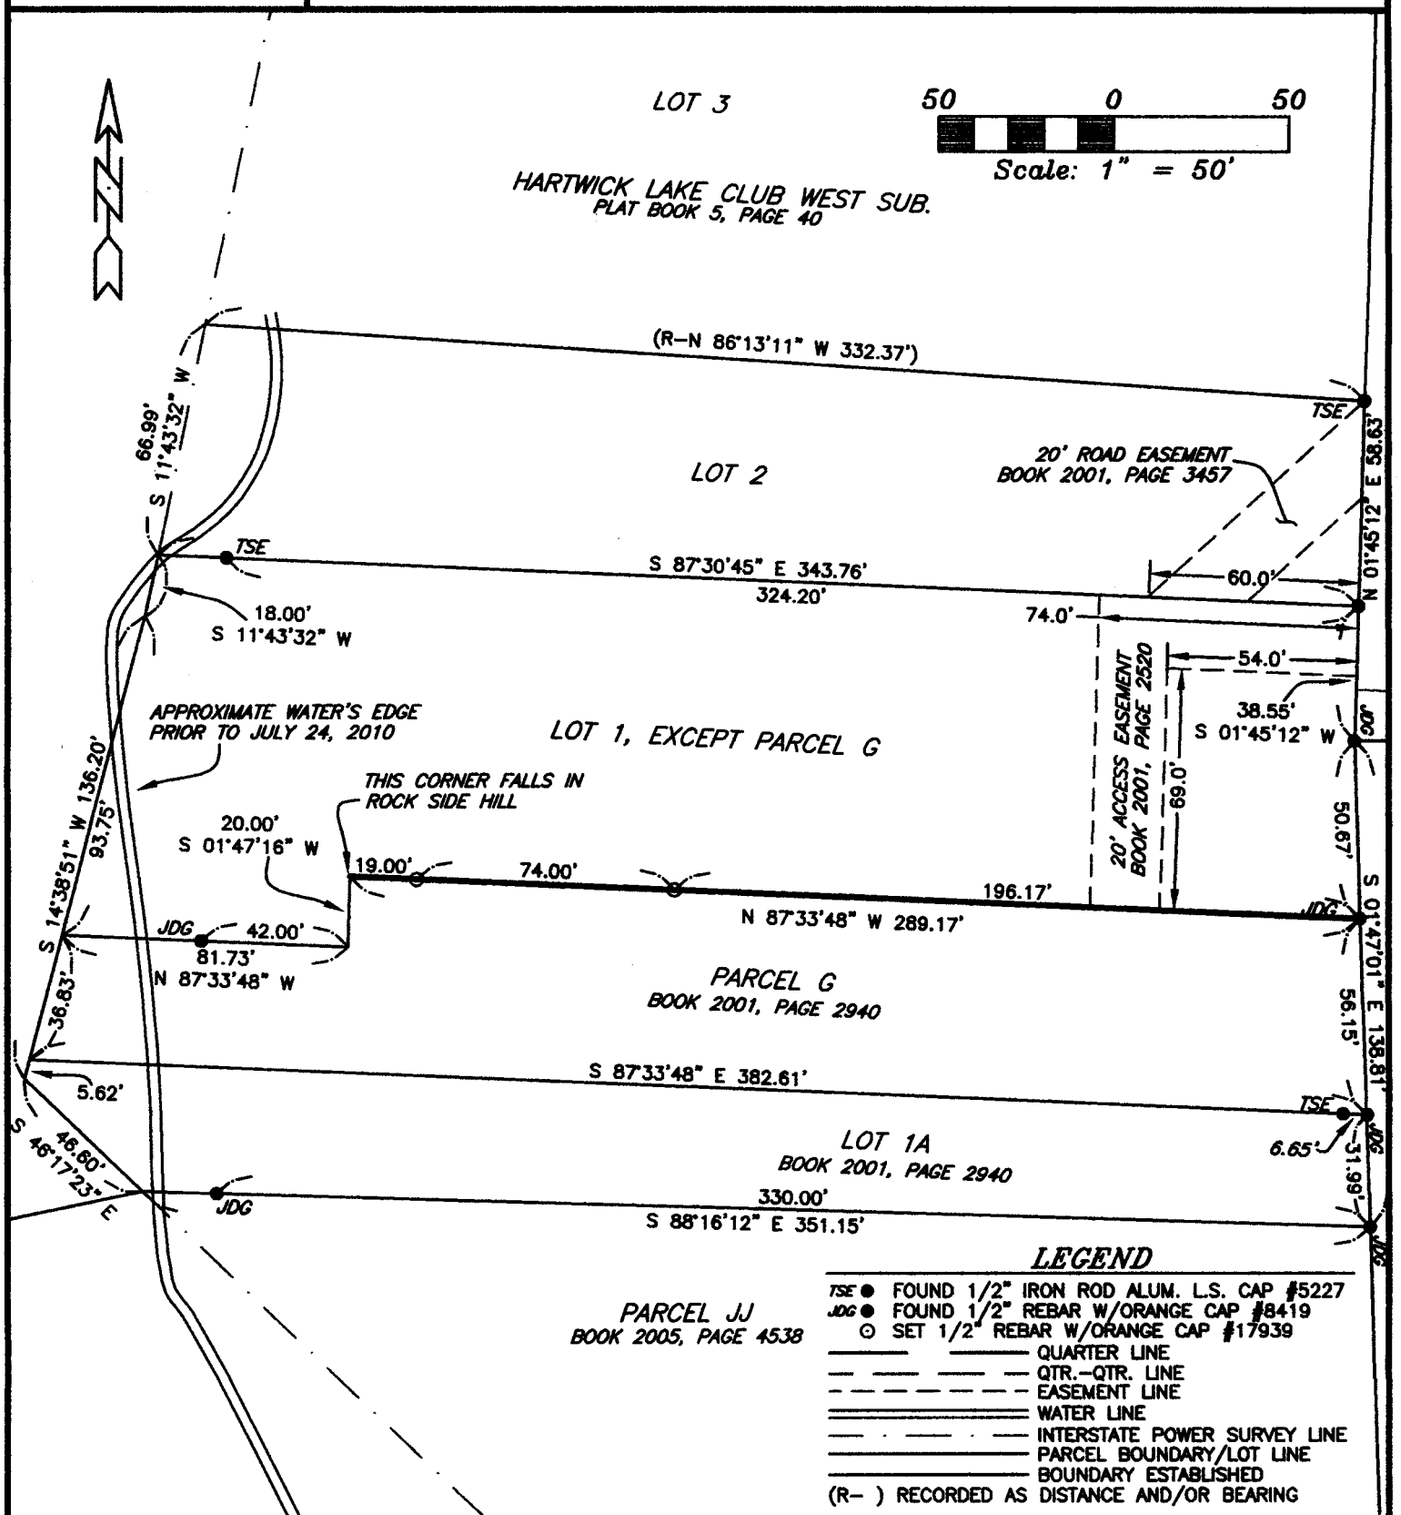

LEGEND

- TSE ● FOUND 1/2" IRON ROD ALUM. L.S. CAP #5227
- JDG ● FOUND 1/2" REBAR W/ORANGE CAP #8419
- ⊙ SET 1/2" REBAR W/ORANGE CAP #17939
- QUARTER LINE
- QTR.–QTR. LINE
- EASEMENT LINE
- WATER LINE
- INTERSTATE POWER SURVEY LINE
- PARCEL BOUNDARY/LOT LINE
- BOUNDARY ESTABLISHED
- (R–) RECORDED AS DISTANCE AND/OR BEARING

SURVEY REQUESTED BY: DAVE FRY

SURVEYED ON: 5/17/2013

PROPRIETORS: DAVID K. FRY

LICENSED PROFESSIONAL LAND SURVEYOR
RANDALL L. RATTENBORG 17939
IOWA

SHEETS COVERED BY THIS SEAL: 1

I HEREBY CERTIFY THAT THIS LAND SURVEYING DOCUMENT WAS PREPARED AND THE RELATED SURVEY WORK WAS PERFORMED BY ME OR UNDER MY DIRECT PERSONAL SUPERVISION AND THAT I AM A DULY LICENSED PROFESSIONAL LAND SURVEYOR UNDER THE LAWS OF THE STATE OF IOWA.

7/19/13

RANDALL L. RATTENBORG P.L.S. LIC. #17939 DATE

MY LICENSE RENEWAL DATE IS DECEMBER 31, 2013

BURRINGTON GROUP, INC.
Civil Engineering | Land Surveying
105 W. Main Street Manchester, Iowa 52057 burringtongroup.com

PROJECT NO. 13-40 SLOAN 01-51
SCALE: 1"=50'
DATE: 5/20/2013
DRAWN BY: RLR
CHECKED BY: DDK/JAW
GPS BOX: LAKE DELHI
SHEET 1 OF 1