
RETRACEMENT SURVEY

LOT 2 AND LOT 3, BLOCK 11, PITKIN'S ADDITION TO EARLVILLE, IOWA

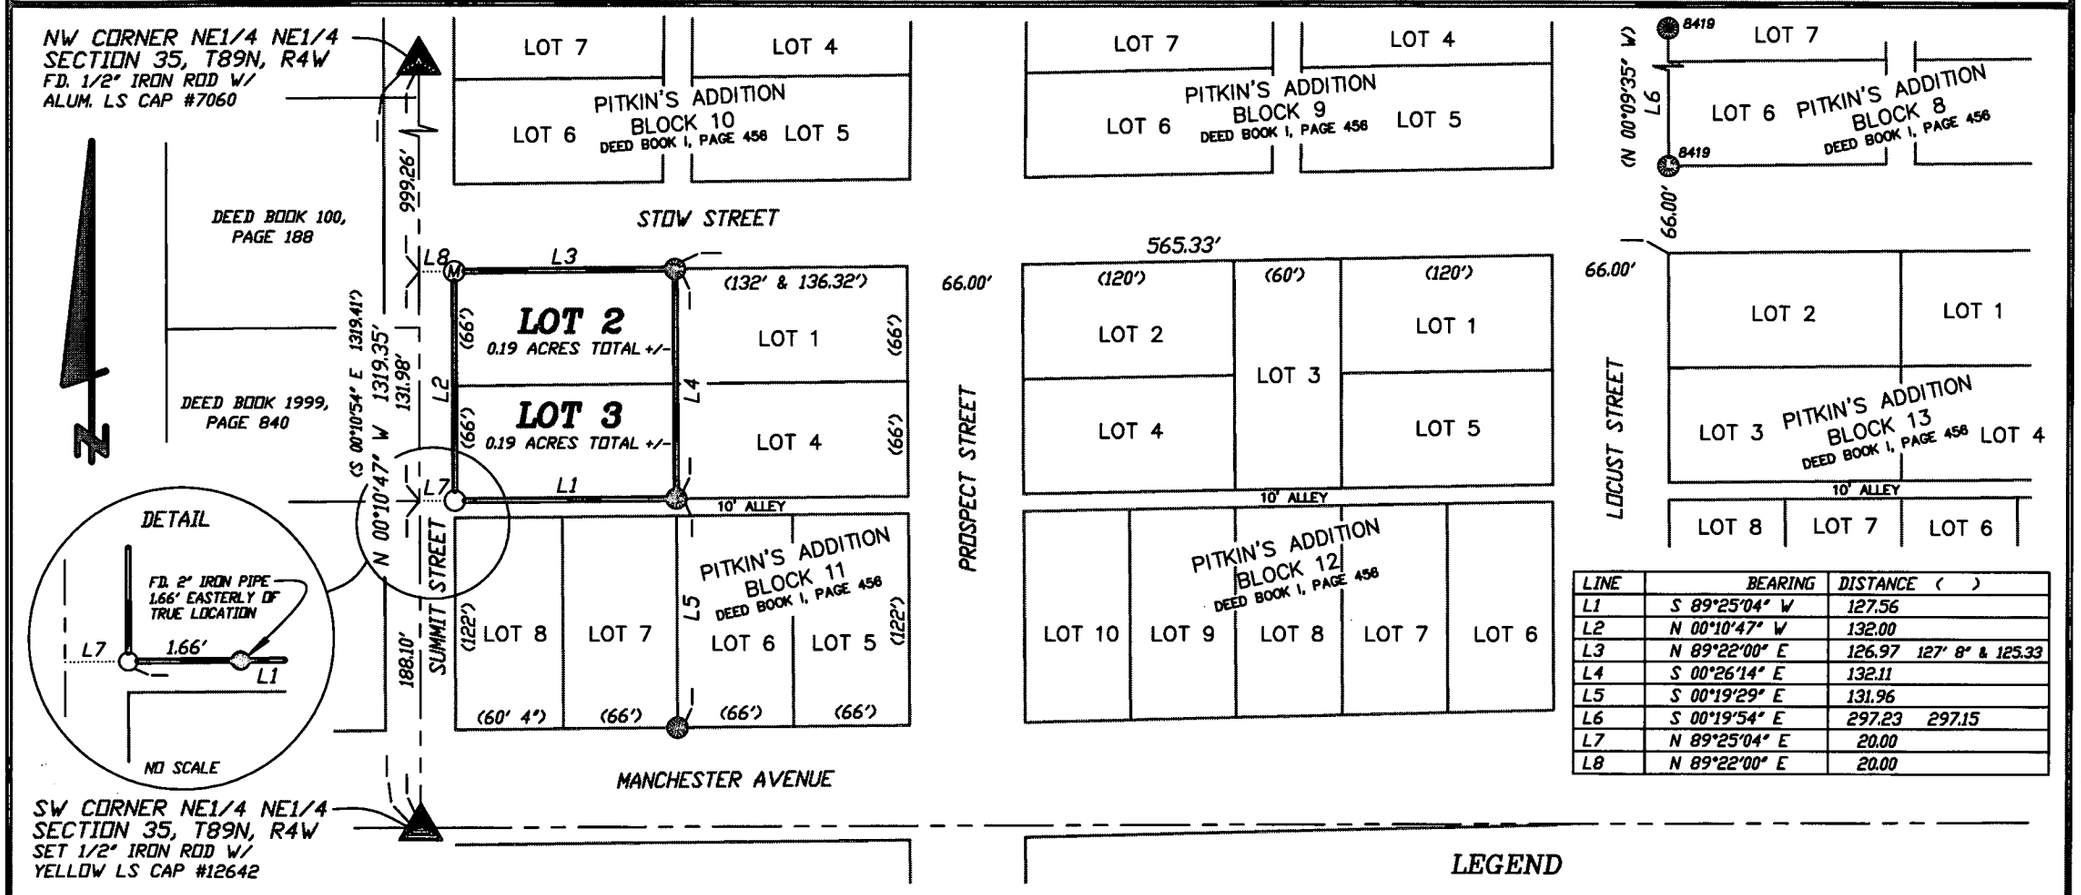

LINE	BEARING	DISTANCE ( )
L1	S 89°25'04" W	127.56
L2	N 00°10'47" W	132.00
L3	N 89°22'00" E	126.97 127' 8" & 125.33
L4	S 00°26'14" E	132.11
L5	S 00°19'29" E	131.96
L6	S 00°19'54" E	297.23 297.15
L7	N 89°25'04" E	20.00
L8	N 89°22'00" E	20.00

LICENSED LAND SURVEYOR
WILLIAM H. BURGER
12642
IOWA

NO. OF SHEETS COVERED BY THIS SEAL 1

DATE OF SURVEY: 7/31/2013 | SHEET 1 OF 1

PROPRIETORS: JOSEPH & MADONNA FISCHER | SCALE: 1" = 100'

I HEREBY CERTIFY THAT THIS LANDSURVEYING DOCUMENT WAS PREPARED AND RELATED SURVEY WORK WAS PERFORMED BY ME OR UNDER MY DIRECT PERSONAL SUPERVISION AND THAT I AM A DULY LICENSED LAND SURVEYOR UNDER THE LAWS OF THE STATE OF IOWA.
MY LICENSE RENEWAL DATE IS DECEMBER 31, 2014

William H. Burger 9/4/13

WILLIAM H. BURGER #12642 DATE

Wm. Burger LandSurveyor

510 3rd Street West Court
Worthington, Iowa 52078

LEGEND

- ○ SET 1/2" IRON ROD W/ YELLOW LS CAP #12642
- Ⓜ SET MAG NAIL W/ WASHER
- ● FD. 1-1/2" IRON PIPE UNLESS OTHERWISE NOTED
- ●8419 FD. 1/2" IRON ROD W/ ORANGE LS CAP #8419
- LOT LINES SURVEYED
- EXISTING PARCEL/LOT LINE
- SECTION LINE, 1/4 LINE OR 1/4 1/4 LINE
- DIMENSION LINE ONLY
- ( ) RECORDED AS

100 0 100 200

PREPARED BY BILL BURGER 510 3RD STREET WEST COURT, WORTHINGTON, IOWA 52078 (563) 855 2028

FILED
SEP 5 2013
CARLA K. BECKER
DELAWARE COUNTY AUDITOR

FILED
SEP 05 2013
ANDREA SCHMIDT
DELAWARE COUNTY ASSESSOR

DEBORAH L PEYTON, RECORDER/REGISTRAR
DELAWARE COUNTY IOWA

Book 2013 Page 2869
Document 2013 2869 Type 06 002 Pages 1
Date 9/05/2013 Time 11:33:01AM
Rec Amt $7.00