Book 2013 Page 3718
Document 2013 3718 Type 06 002 Pages 1
Date 12/02/2013 Time 1:50:28PM
Rec Amt $7.00


DEBORAH L. PEYTON, RECORDER/REGISTRAR
DELAWARE COUNTY IOWA
ANDREA SCHMIDT
DELAWARE COUNTY ASSESSOR
PREPARED BY: RANDALL L. RATTENBORG; 105 W. MAIN ST., MANCHESTER, IA 52057 563-927-2434

FILED
DEC 02 2013

FILED
DEC 02 2013

RETRACEMENT PLAT

SOUTH ONE-HALF OF THE EAST ONE-HALF OF LOT 24, IOWA LAND COMPANY'S ADDITION TO MANCHESTER, IOWA
SOUTH ONE-HALF OF THE WEST ONE-HALF OF LOT 24, IOWA LAND COMPANY'S ADDITION TO MANCHESTER, IOWA

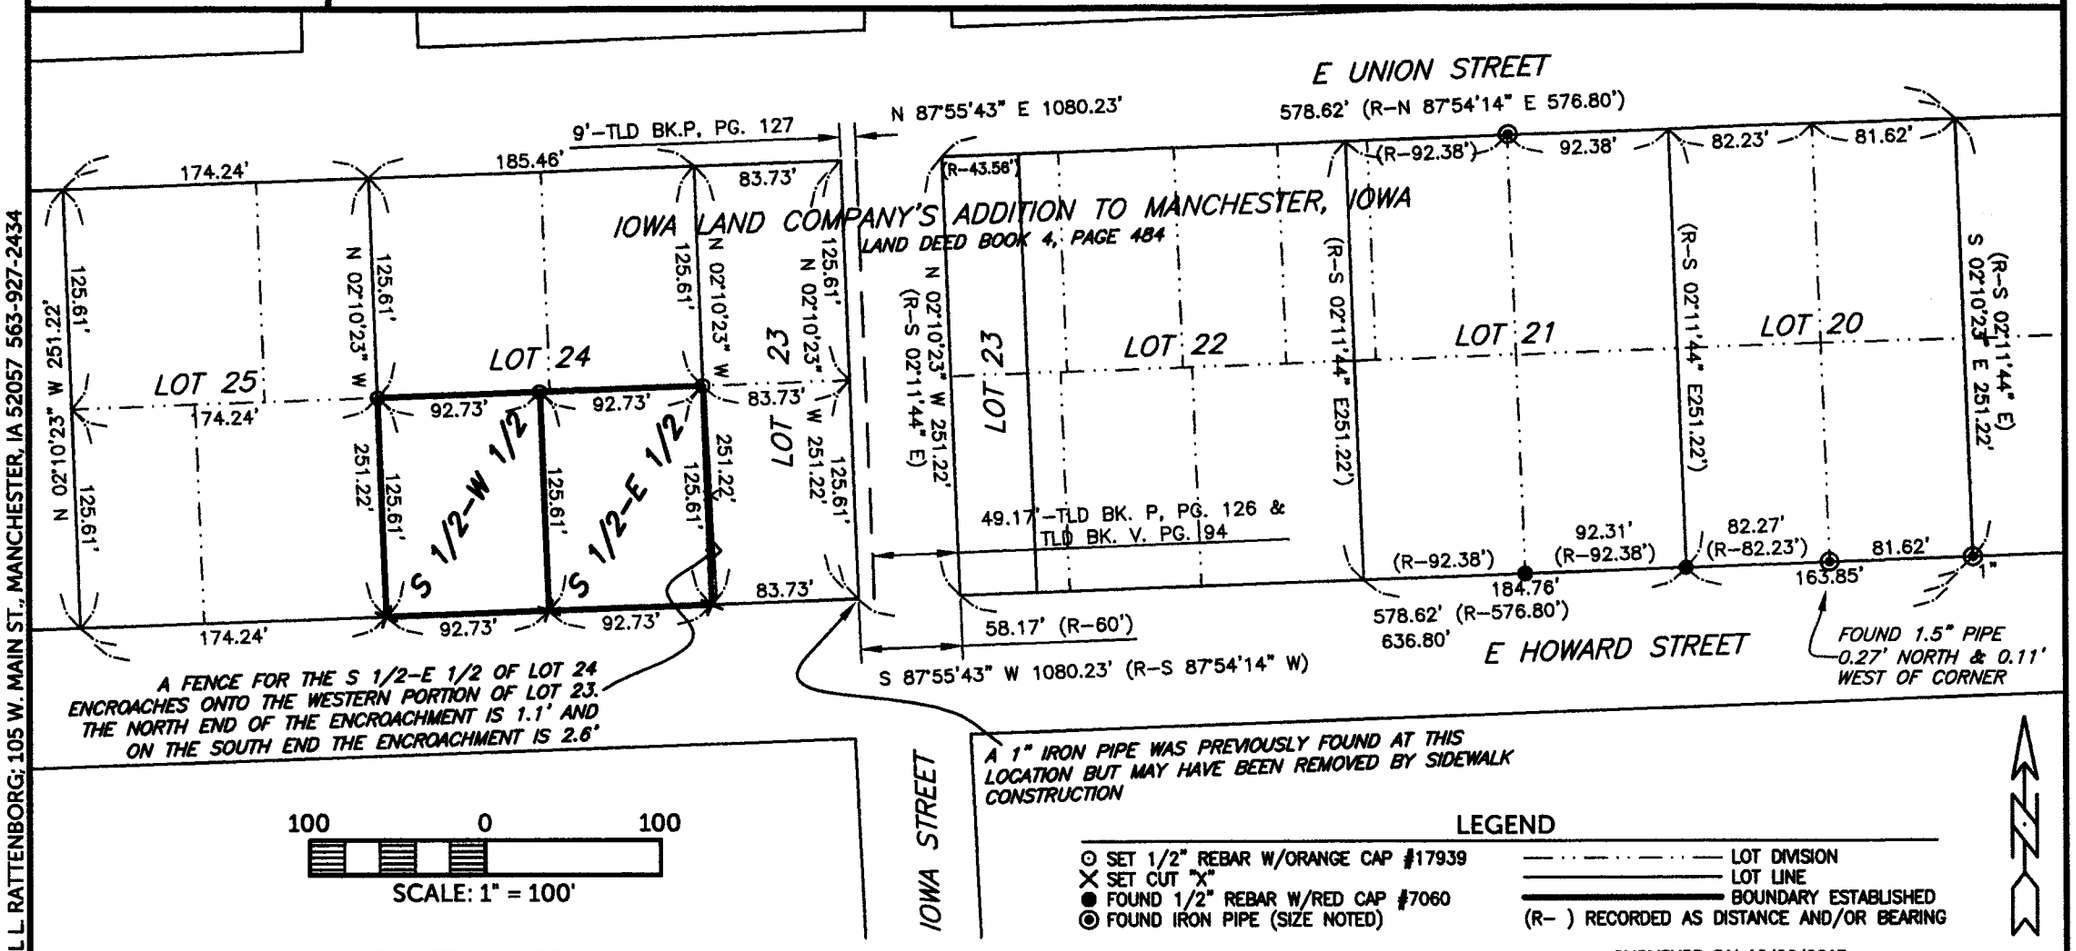

SURVEY REQUESTED BY: ED POYNOR/JENNIFER LIVINGSTON

SURVEYED ON: 10/29/2013

PROJECT NO. 13-88	PROPRIETORS: S 1/2-W 1/2 LOT 24 - LUKE W. LIVINGSTON S 1/2-E 1/2 LOT 24 - EDWARD C. POYNOR & MARY ANN POYNOR
SCALE: 1"=100'	I HEREBY CERTIFY THAT THIS LAND SURVEYING DOCUMENT WAS PREPARED AND THE RELATED SURVEY WORK WAS PERFORMED BY ME OR UNDER MY DIRECT PERSONAL SUPERVISION AND THAT I AM A DULY LICENSED PROFESSIONAL LAND SURVEYOR UNDER THE LAWS OF THE STATE OF IOWA.
DATE: 10/30/2013	12/2/13
DRAWN BY: RLR	RANDALL L. RATTENBORG P.L.S. LIC. #17939 DATE MY LICENSE RENEWAL DATE IS DECEMBER 31, 2013
CHECKED BY: DDK/JAW	
GPS BOX: MANCHESTER	
SHEET 1 OF 1	

LICENSED PROFESSIONAL LAND SURVEYOR
RANDALL L. RATTENBORG
17939
IOWA

SHEETS COVERED BY THIS SEAL: 1

BURRINGTON GROUP, INC.
Civil Engineering | Land Surveying 105 W. Main Street Manchester, Iowa 52057 burringtongroup.com