
RETRACEMENT SURVEY

THE WEST LINE, THE SOUTH LINE AND THE EAST LINE OF A PARCEL OF LAND AS DESCRIBED IN WARRANTY DEED BOOK 123, PAGE 215 OF THE WEST HALF (W1/2) OF THE NORTHEAST QUARTER (NE1/4), SECTION EIGHTEEN (18), TOWNSHIP EIGHTY-EIGHT NORTH (T88N), RANGE FIVE WEST (R5W) OF THE FIFTH PRINCIPAL MERIDIAN, DELAWARE COUNTY IOWA

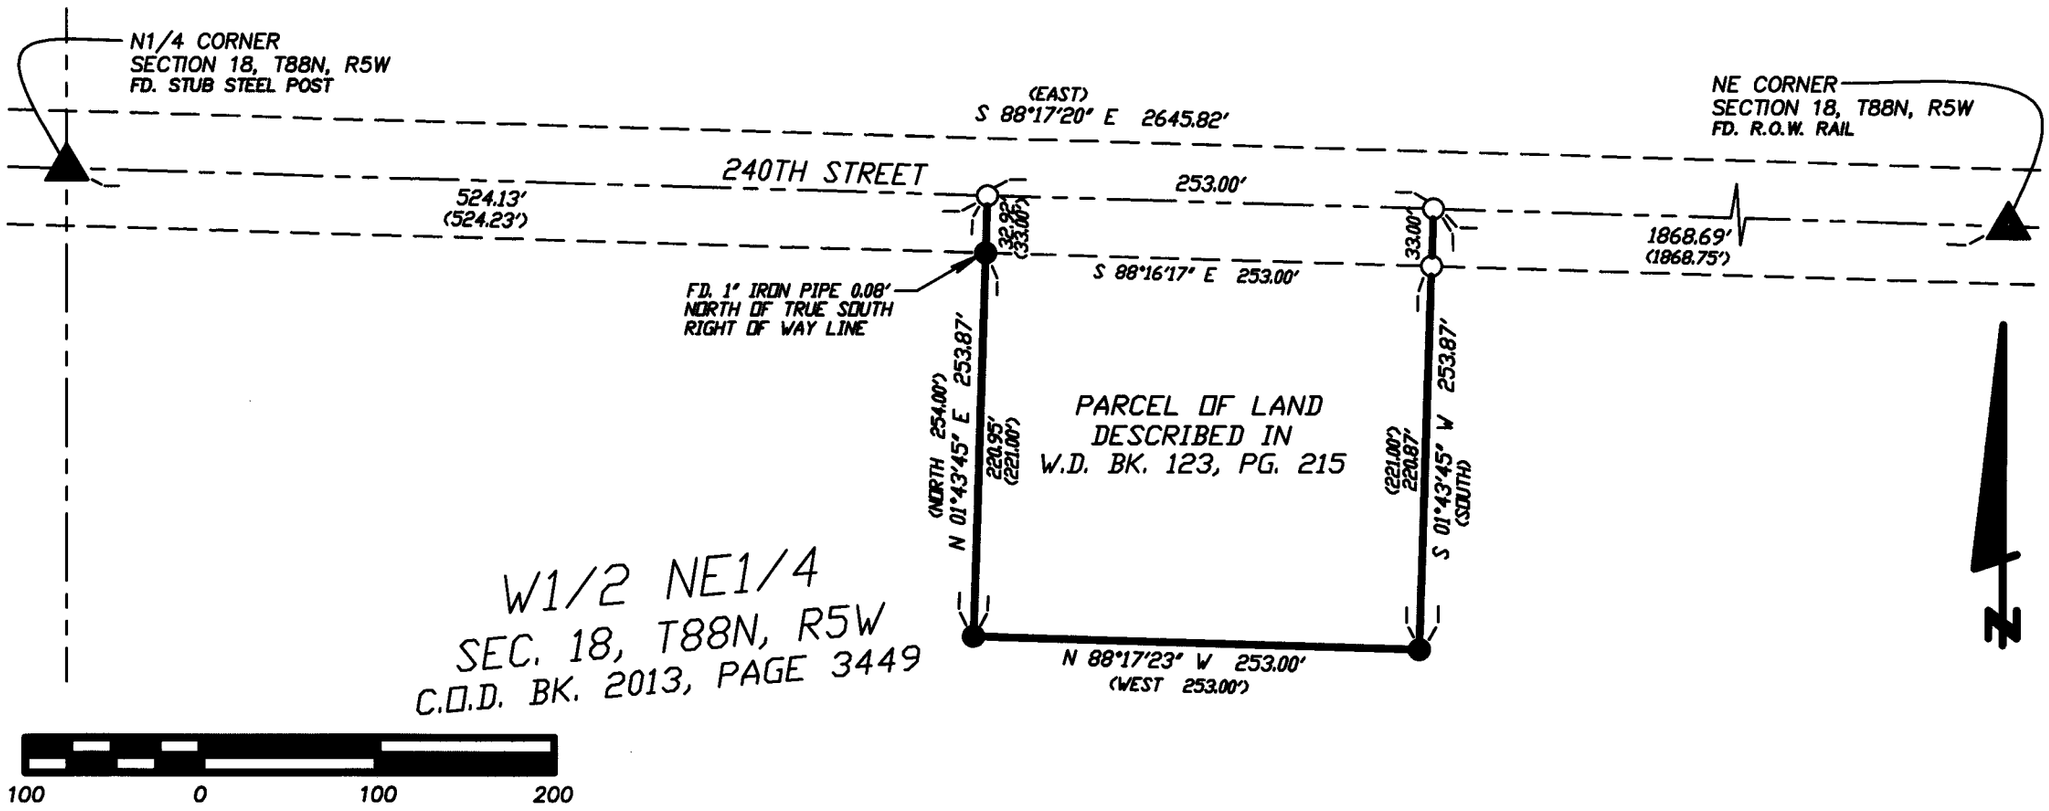

LICENSED LAND SURVEYOR
WILLIAM H. BURGER
12642
IOWA

NO. OF SHEETS COVERED BY THIS SEAL 1

DATE OF SURVEY: 10/29/2013 | SHEET 1 OF 1

PROPRIETORS & SURVEY REQUESTED BY: STEVEN D. & BARBARA J. MOORMAN | SCALE: 1" = 100'

I HEREBY CERTIFY THAT THIS LANDSURVEYING DOCUMENT WAS PREPARED AND RELATED SURVEY WORK WAS PERFORMED BY ME OR UNDER MY DIRECT PERSONAL SUPERVISION AND THAT I AM A DULY LICENSED LAND SURVEYOR UNDER THE LAWS OF THE STATE OF IOWA. MY LICENSE RENEWAL DATE IS DECEMBER 31, 2014

William H. Burger 12/22/13

WILLIAM H. BURGER #12642 DATE

Wm. Burger LandSurveyor
510 3rd Street West Court
Worthington, Iowa 52078

LEGEND

- ○ SET 1/2" IRON ROD W/ YELLOW LS CAP #12642
- ● FD. 1" IRON PIPE W/ MARRED CAP
- ——— PARCEL LINES RETRACED
- ——— CENTERLINE
- ——— SECTION LINE, 1/4 LINE OR 1/4 1/4 LINE
- – – – – RIGHT OF WAY LINE
- ( ) RECORDED AS

FILED
DEC 31 2013
CARLA K. BECKER
DELAWARE COUNTY AUDITOR

FILED
DEC 31 2013
ANDREA SCHMIDT
DELAWARE COUNTY ASSESSOR

DEBORAH L PEYTON, RECORDER/REGISTRAR
DELAWARE COUNTY IOWA

Book 2013 Page 3997
Document 2013 3997 Type 06 002 Pages 1
Date 12/31/2013 Time 10:01:08AM
Rec Amt $7.00

PREPARED BY BILL BURGER 510 3RD STREET WEST COURT, WORTHINGTON, IOWA 52078 (563) 855 2028