FILED

MAY 06 2014

CARLA K. BECKER
DELAWARE COUNTY AUDITOR

FILED

MAY 06 2014

ANDREA SCHMIDT
DELAWARE COUNTY ASSESSOR

Book 2014 Page 1021

Document 2014 1021 Type 06 002 Pages 2
Date 5/06/2014 Time 8:28:07AM
Rec Amt $12.00

DEBORAH L PEYTON, RECORDER/REGISTRAR
DELAWARE COUNTY IOWA

Prepared by: SCHNEIDER Land Surveying and Planning, Inc. P.O.Box 128 Farley, Iowa 52046 Ph#563-744-3631

PLAT OF SURVEY

PARCEL 2014-18 IN PART OF THE EAST HALF OF THE SOUTHWEST FRACTIONAL QUARTER AND PART OF THE SOUTHEAST QUARTER OF THE NORTHWEST FRACTIONAL QUARTER, ALL IN SECTION 6, TOWNSHIP 87 NORTH, RANGE 4 WEST OF THE 5th P.M., DELAWARE COUNTY, IOWA.

PARCEL 2014-19 IN PART OF THE SOUTHEAST QUARTER OF THE SOUTHWEST FRACTIONAL QUARTER OF SECTION 6, TOWNSHIP 87 NORTH, RANGE 4 WEST OF THE 5th P.M., DELAWARE COUNTY, IOWA.

PROPRIETORS:
GENE L. FREIBURGER AND
LORENA FREIBURGER

SURVEY REQUESTED BY:
JOHN YODER

SURVEY DESCRIPTION - PARCEL 2014-18:

Part of Parcel 'A' in part of the East Half of the Southwest Fractional Quarter and part of the Southeast Quarter of the Northwest Fractional Quarter, all in Section 6, Township 87 North, Range 4 West of the 5th P.M., Delaware County, Iowa, as illustrated on a Plat of Survey filed March 15, 2011 in Book 2011, Page 928 in the office of the Recorder of Delaware County, Iowa, more particularly described as follows: Beginning at the Center of said Section 6; thence S00°52'41"E, 1985.40 feet; thence N89°28'10"W, 1140.86 feet to the west line of said Parcel 'A'; thence N00°00'48"E, 1984.88 feet to the north line of the Southwest Fractional Quarter of said Section 6; thence N00°18'18"E, 1319.62 feet to the north line of the Southeast Quarter of the Northwest Fractional Quarter of said Section 6; thence S89°08'00"E, 1082.90 feet to the northeast corner of the Southeast Quarter of the Northwest Fractional Quarter of said Section 6; thence S00°52'41"E, 1313.66 feet to the point of beginning, containing 84.41 acres.

SURVEY DESCRIPTION - PARCEL 2014-19:

Part of Parcel 'A' in part of the East Half of the Southwest Fractional Quarter and part of the Southeast Quarter of the Northwest Fractional Quarter, all in Section 6, Township 87 North, Range 4 West of the 5th P.M., Delaware County, Iowa, as illustrated on a Plat of Survey filed March 15, 2011 in Book 2011, Page 928 in the office of the Recorder of Delaware County, Iowa, more particularly described as follows: Beginning at the South Quarter corner of said Section 6; thence N89°24'57"W, 1151.33 feet to the southwest corner of said Parcel 'A'; thence N00°00'48"E, 671.33 feet along the west line of said Parcel 'A'; thence S89°28'10"E, 1140.86 feet to the east line of said Parcel 'A'; thence S00°52'41"E, 672.58 feet to the point of beginning, containing 17.68 acres.

LICENSED LAND SURVEYOR
DAVID P. SCHNEIDER #14417
IOWA


I hereby certify that this land surveying document was prepared and the related survey work was performed by me or under my direct personal supervision and that I am a duly licensed Land Surveyor under the laws of the State of Iowa.

David P. Schneider P.L.S. #14417 Date: 5/5/2014
My license renewal date is December 31, 2015.

Pages or sheets covered by this seal: SHEETS 1 AND 2

SCHNEIDER
Land Surveying
&
Planning, Inc.
P.O. Box 128
Farley, Iowa 52046
Ph# 563-744-3631
Fax 563-744-3629

Project: 1536YODER
Date: 4/17/2014
Sheet: 1 of 2

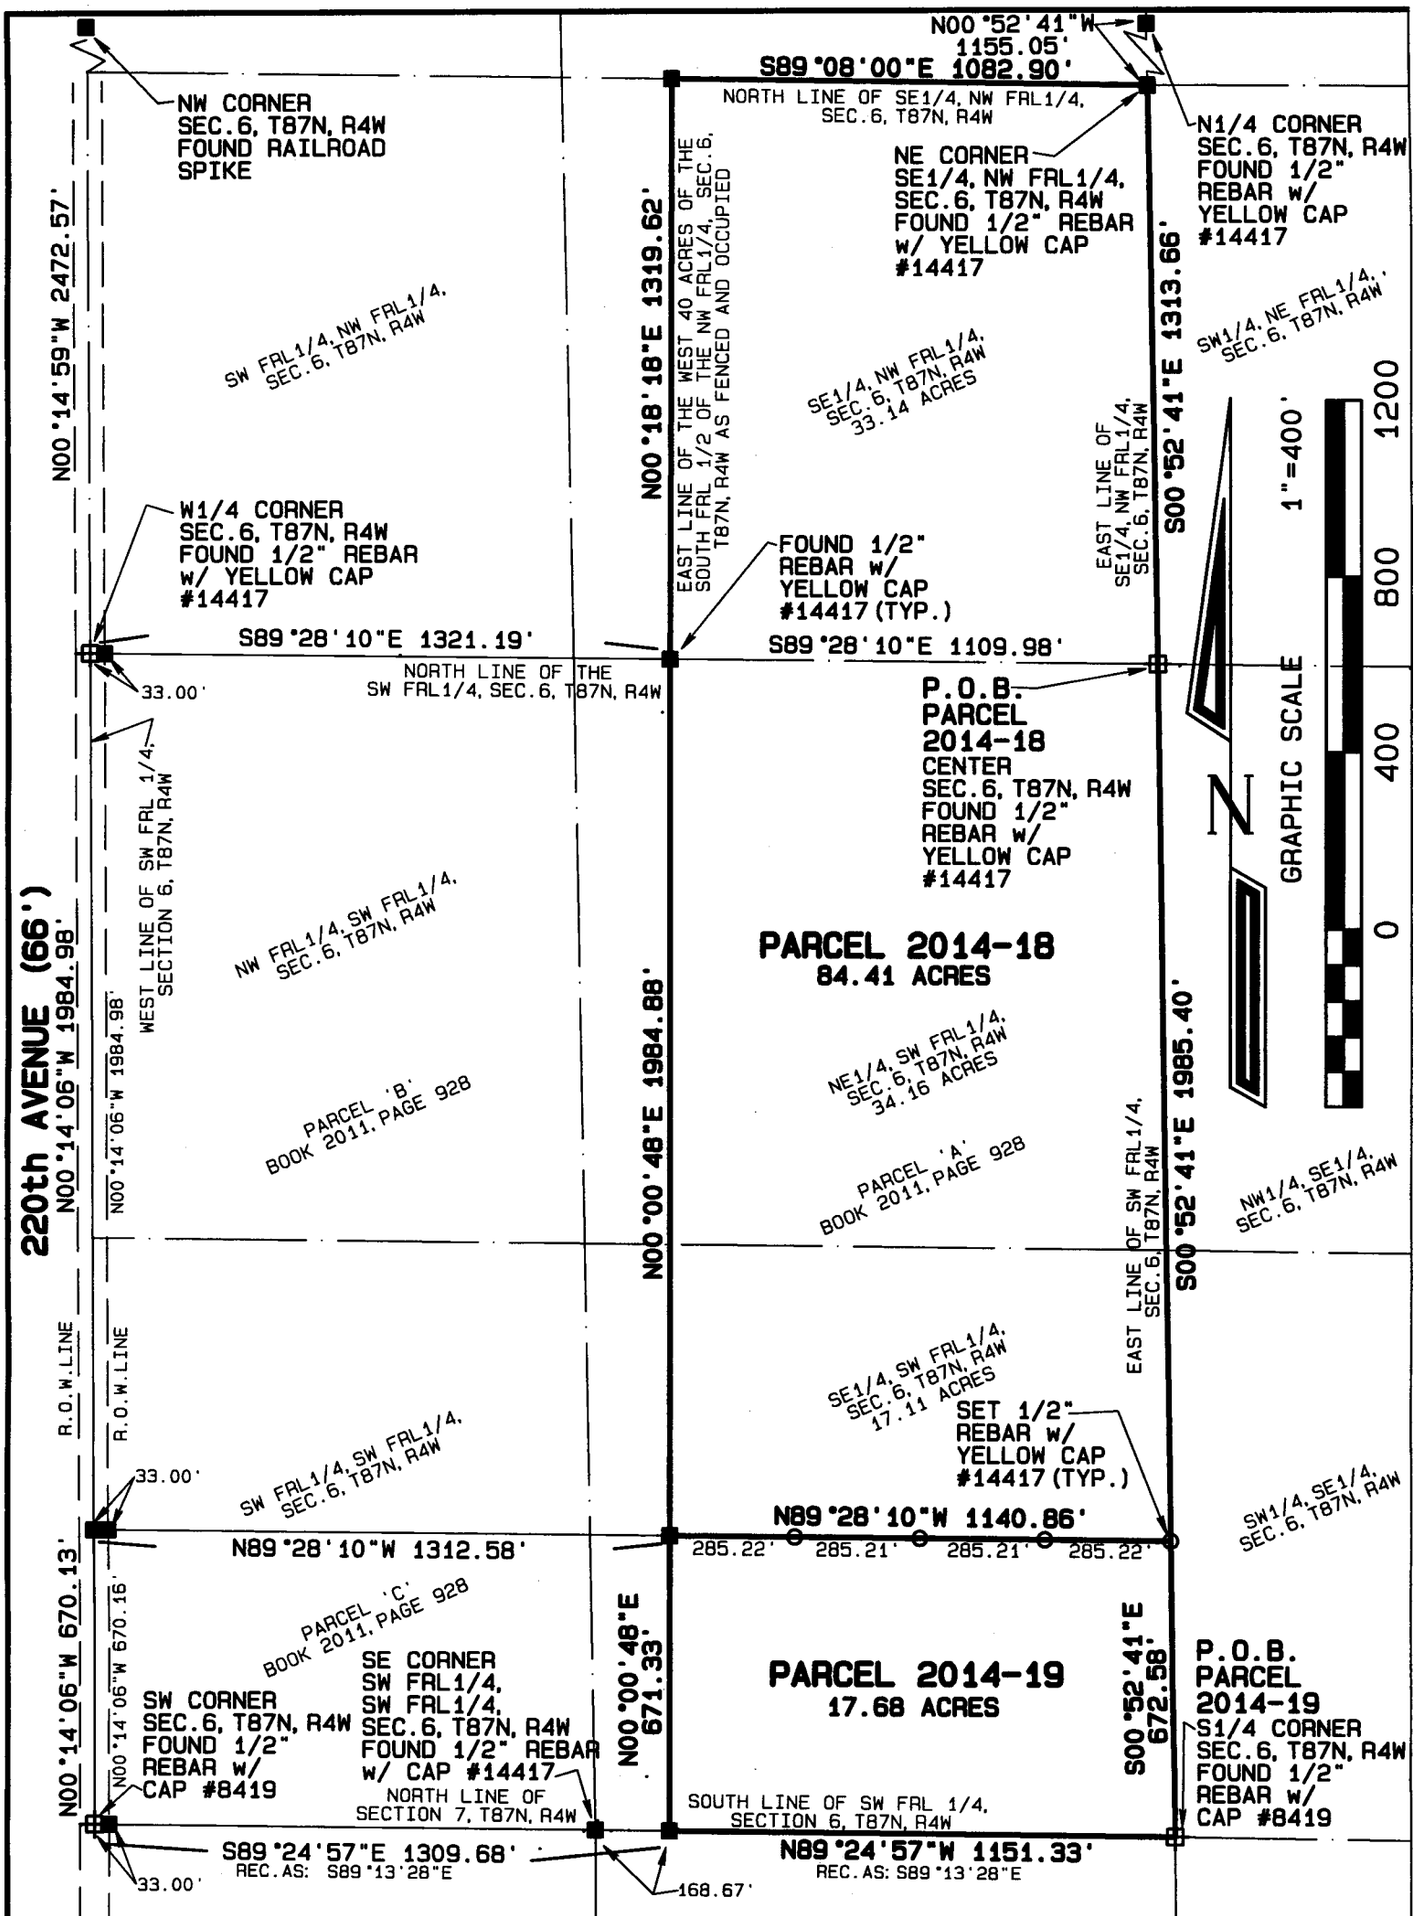

PLAT OF SURVEY

PARCEL 2014-18 IN PART OF THE EAST HALF OF THE SOUTHWEST FRACTIONAL QUARTER AND PART OF THE SOUTHEAST QUARTER OF THE NORTHWEST FRACTIONAL QUARTER, ALL IN SECTION 6, TOWNSHIP 87 NORTH, RANGE 4 WEST OF THE 5th P.M., DELAWARE COUNTY, IOWA.

PARCEL 2014-19 IN PART OF THE SOUTHEAST QUARTER OF THE SOUTHWEST FRACTIONAL QUARTER OF SECTION 6, TOWNSHIP 87 NORTH, RANGE 4 WEST OF THE 5th P.M., DELAWARE COUNTY, IOWA.

SCHNEIDER
Land Surveying & Planning, Inc.
P.O. Box 128
Farley, Iowa 52046
Ph# 563-744-3631
Fax 563-744-3629

Project: 1536YODER
Date: 4/17/2014
Sheet: 2 of 2