FILED
JUN 09 2014
ANDREA SCHMIDT
DELAWARE COUNTY ASSESSOR


FILED
JUN 9 2014
CARLA K. BECKER
DELAWARE COUNTY AUDITOR

Book 2014 Page 1329
Document 2014 1329 Type 06 002 Pages 1
Date 6/09/2014 Time 10:06:19AM
Rec Amt $7.00

DEBORAH L PEYTON, RECORDER/REGISTRAR
DELAWARE COUNTY IOWA

PREPARED BY: SCHNOOR BONIFAZI ENGINEERING & SURVEYING 431 5TH AVE. SW CEDAR RAPIDS, IA 52404 PH. (319) 298-8888

150TH STREET RIGHT OF WAY RETRACEMENT SURVEY PLAT
SECTION 29, T90N-R6W
DELAWARE COUNTY, IOWA

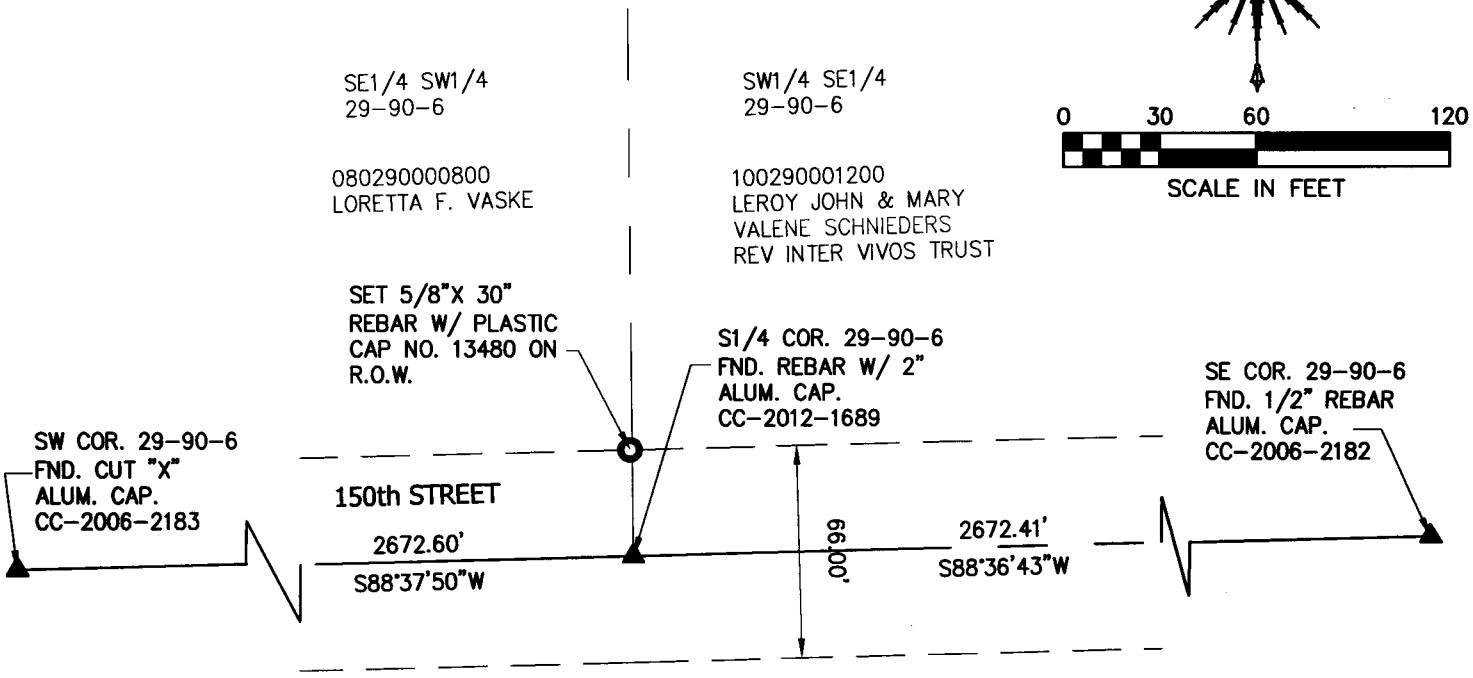

NOTE:

SURVEY WAS PERFORMED TO REPLACE THE RIGHT OF WAY MARKER ADJACENT TO THE SOUTH QUARTER CORNER OF SECTION 29.

DATE OF SURVEY

04/30/14

PROFESSIONAL LICENSED LAND SURVEYOR
LEO P. BONIFAZI
13480
IOWA

I HEREBY CERTIFY THAT THIS LAND SURVEYING DOCUMENT WAS PREPARED AND THE RELATED SURVEY WORK WAS PERFORMED BY ME OR UNDER MY DIRECT PERSONAL SUPERVISION AND THAT I AM A DULY LICENSED LAND SURVEYOR UNDER THE LAWS OF THE STATE OF IOWA.

SIGNATURE: _____ DATE: 6-2-14

LEO P. BONIFAZI
LICENSE NO. 13480
SHEETS COVERED BY THIS SEAL: THIS SHEET ONLY

MY LICENSE RENEWAL DATE IS DECEMBER 31, 2015

150TH STREET RIGHT OF WAY RETRACEMENT SURVEY PLAT
SECTION 29, T90N-R6W
DELAWARE COUNTY, IOWA

DRAWN:	BONIFAZI
APPROVED:	BONIFAZI
ISSUED FOR:	1"=60'
DATE:	05/13/14
PROJECT NO.:	14055

SCHNOOR-BONIFAZI
ENGINEERING & SURVEYING, LC
431 FIFTH AVENUE SW
CEDAR RAPIDS, IA 52404
(319) 298-8888 (PHONE)
(319) 298-8889 (FAX)
s-b-engineering.com

Schnoor Bonifazi
Engineering & Surveying