
Book 2014 Page 1919
Document 2014 1919 Type 06 002 Pages 1
Date 8/07/2014 Time 8:27:23AM
Rec Amt $.00

DEBORAH L PEYTON, RECORDER/REGISTRAR
DELAWARE COUNTY IOWA

PREPARED BY BRAD BURGER DELAWARE COUNTY ENGINEER'S OFFICE 2139 HIGHWAY 38, MANCHESTER, IOWA 52057 (563) 927 3505

RETRACEMENT SURVEY

PART OF THE WEST LINE OF THE NORTHWEST FRACTIONAL QUARTER (NW FRL.1/4) OF THE SOUTHWEST FRACTIONAL QUARTER (SW FRL.1/4) OF SECTION EIGHTEEN (18), TOWNSHIP EIGHTY-EIGHT NORTH (T88N), RANGE FOUR WEST (R4W) OF THE FIFTH PRINCIPAL MERIDIAN, DELAWARE COUNTY, IOWA

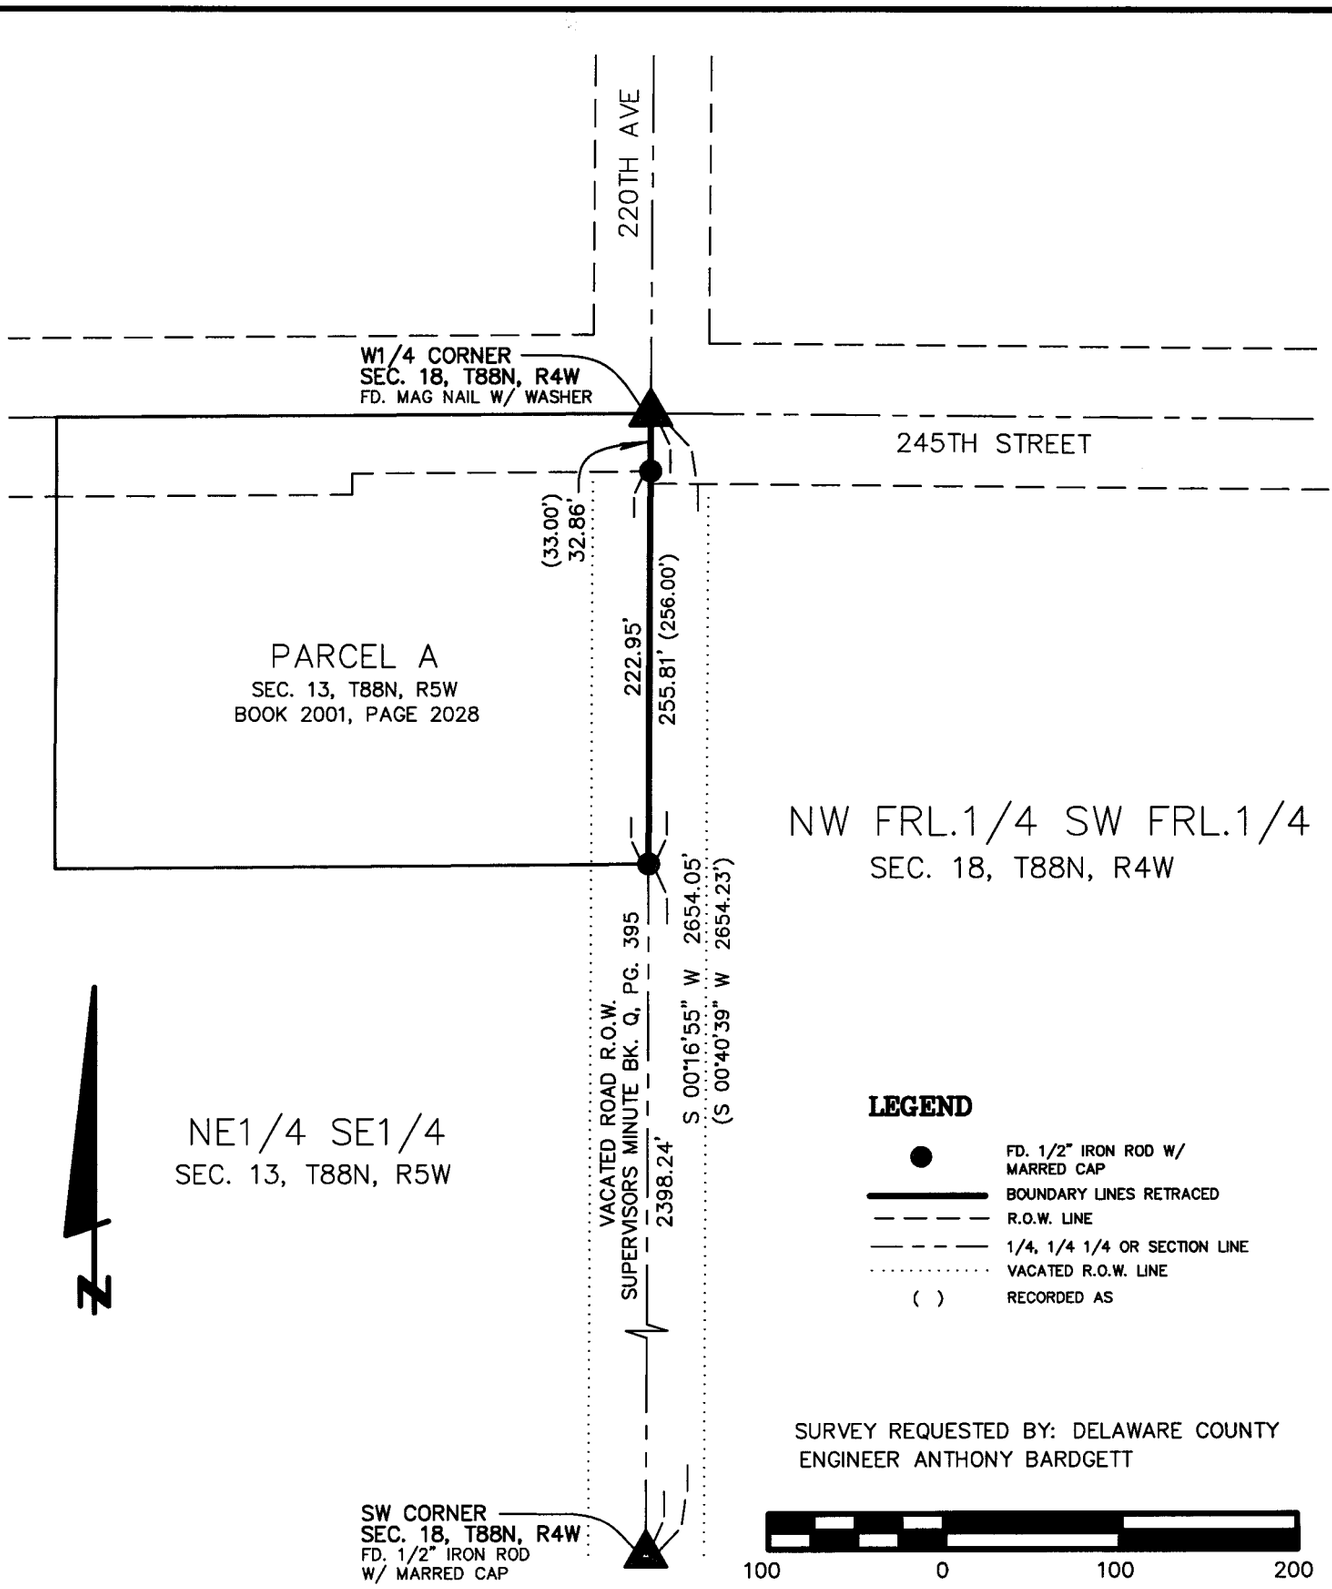

LICENSED LAND SURVEYOR
BRAD J. BURGER
20281
IOWA

NO. OF SHEETS COVERED BY THIS SEAL: 1

DATE OF SURVEY: 7/22/2014 | SCALE: 1" = 100' | SHEET 1 OF 1

PROPRIETORS: NW FRL.1/4 SW FRL.1/4 – DELAWARE COUNTY, IOWA

I HEREBY CERTIFY THAT THIS LANDSURVEYING DOCUMENT WAS PREPARED AND RELATED SURVEY WORK WAS PERFORMED BY ME OR UNDER MY DIRECT PERSONAL SUPERVISION AND THAT I AM A DULY LICENSED LAND SURVEYOR UNDER THE LAWS OF THE STATE OF IOWA. MY LICENSE RENEWAL DATE IS DECEMBER 31, 2014

Brad J. Burger 8/7/14

BRAD J. BURGER #20281 DATE

Delaware County Engineer's Office
2139 Highway 38
Manchester, Iowa 52057