Book 2014 Page 2080

Document 2014 2080 Type 06 002 Pages 1
Date 8/25/2014 Time 8:26:56AM
Rec Amt $7.00


DEBORAH L PEYTON, RECORDER/REGISTRAR
DELAWARE COUNTY IOWA

Prepared by: SCHNEIDER Land Surveying and Planning, Inc. P.O.Box 128 Farley, Iowa 52046 Ph#563-744-3631

PLAT OF SURVEY (RETRACEMENT)

LOT 9 IN STONE'S FIRST ADDITION TO DELAWARE COUNTY, IOWA

IN SECTION 25, TOWNSHIP 88 NORTH, RANGE 5 WEST OF THE 5th P.M., DELAWARE COUNTY, IOWA.

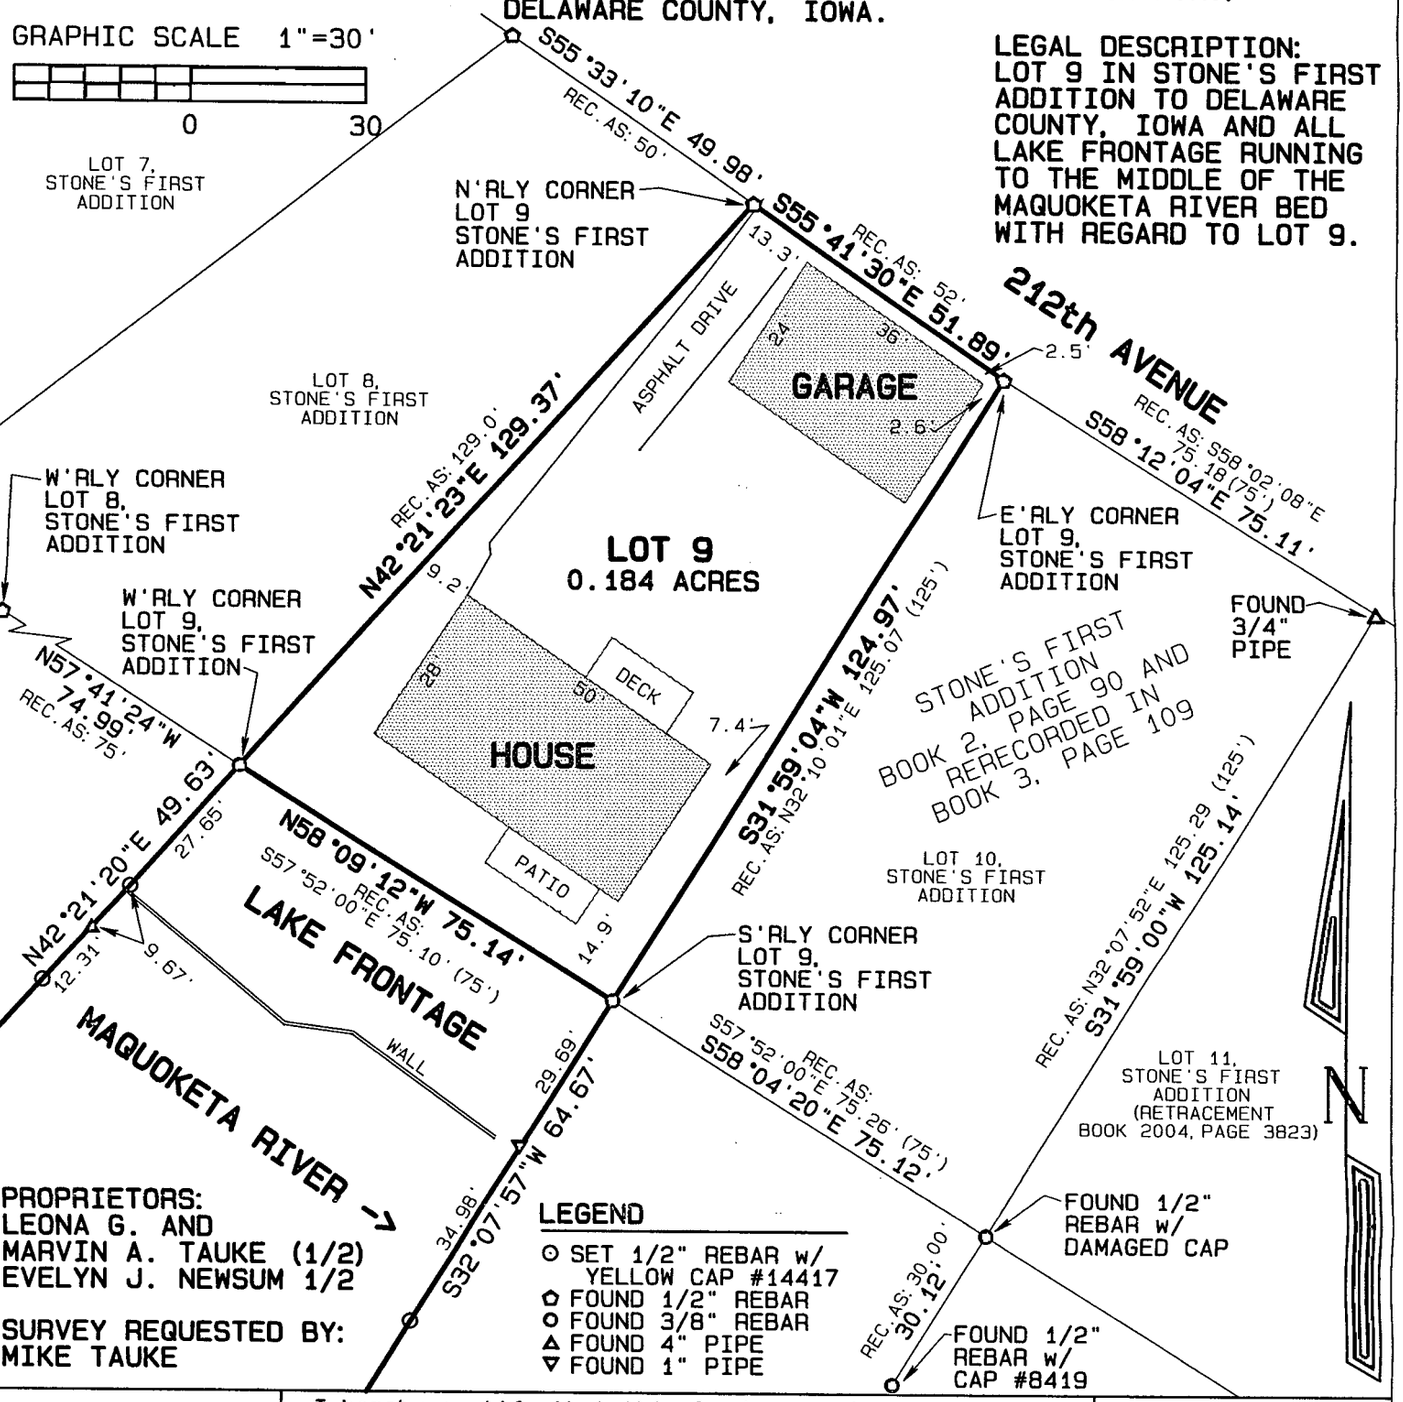

PROPRIETORS:
LEONA G. AND
MARVIN A. TAUKE (1/2)
EVELYN J. NEWSUM 1/2

SURVEY REQUESTED BY:
MIKE TAUKE

LEGEND

- ⊙ SET 1/2" REBAR w/ YELLOW CAP #14417
- ⬠ FOUND 1/2" REBAR
- ○ FOUND 3/8" REBAR
- △ FOUND 4" PIPE
- ▽ FOUND 1" PIPE

LICENSED LAND SURVEYOR
DAVID P. SCHNEIDER #14417
IOWA

I hereby certify that this land surveying document was prepared and the related survey work was performed by me or under my direct personal supervision and that I am a duly licensed Land Surveyor under the laws of the State of Iowa.

David P. Schneider P.L.S. #14417 Date: 8/19/2014
My license renewal date is December 31, 2015.

Pages or sheets covered by this seal: THIS SHEET ONLY

SCHNEIDER
Land Surveying & Planning, Inc.
P.O. Box 128
Farley, Iowa 52046
Ph# 563-744-3631
Fax 563-744-3629

Project: 1888PS
Date: 5/20/2014
Sheet: 1 of 1