Book 2014 Page 2377


Document 2014 2377 Type 06 002 Pages 1
Date 9/23/2014 Time 3:07:18PM
Rec Amt $7.00

DEBORAH L PEYTON, RECORDER/REGISTRAR
DELAWARE COUNTY IOWA

(R) SAV.

STEPHEN MICHAEL BRAIN, BRAIN ENGINEERING, INC., 1540 MIDLAND COURT NE, CEDAR RAPIDS, IOWA 52402 PH. (319) 294-9424

PLAT OF SURVEY
RETRACEMENT

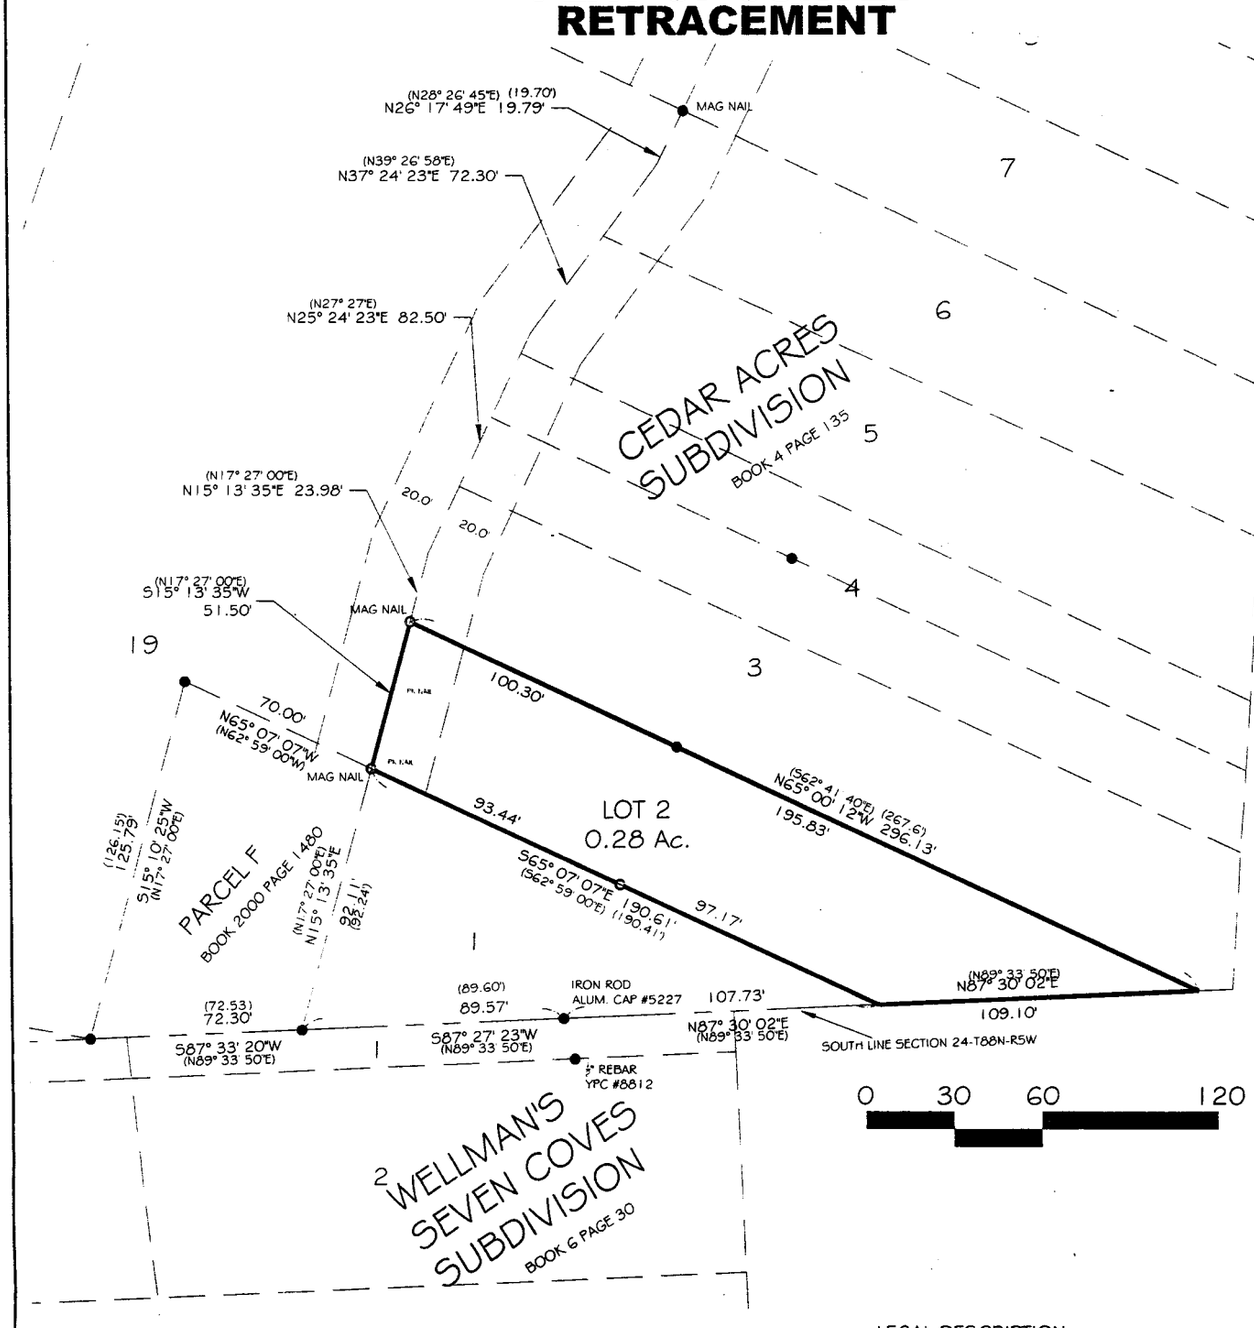

PROPRIETOR: GERALD D. MOHWINKLE

SURVEYOR: BRAIN ENGINEERING, INC.
1540 MIDLAND COURT NE
CEDAR RAPIDS, IOWA 52402
319-294-9424

NOTE: ALL MEASUREMENTS IN FEET AND DECIMALS THEREOF.

LICENSED LAND SURVEYOR
STEPHEN MICHAEL BRAIN
9647
IOWA

I hereby certify that this land surveying document and the related survey work was performed by me or under my direct personal supervision and that I am a duly licensed Land Surveyor under the laws of the State of Iowa.

Signed _____ Date 9/22/14

Stephen Michael Brain, L.S.
My License Renewal Date Is December 31, 2014
License Number 9647
Pages or sheets covered by this seal: THIS PAGE

DATE OF SURVEY: 8/8/14

N

LEGAL DESCRIPTION
LOT 2 OF THE PLAT OF CEDAR ACRES SUBDIVISION AS RECORDED IN BOOK 2014 PAGE 2091, IN THE OFFICE OF THE RECORDER, DELAWARE COUNTY, IOWA

- ▲ FOUND SECTION CORNER
- ● FOUND 1/2" REBAR W/YPC #12642 OR AS LABELED
- O SET 1/2" REBAR W/YPC #9647 OR AS NOTED
- POB POINT OF BEGINNING
- () RECORDED AS
- SCM 4"x 4" CONCRETE POST w/DISK
- YPC YELLOW PLASTIC CAP

Project No.	Title		Drawn	Checked	Reviewed		Scale	No.	Revision	Date
484114-10	PLAT OF SURVEY RETRACEMENT	BRAIN ENGINEERING, INC.	SMB			9/14/14	1"=60'			

K:\Shared Company\Proj\484114-10\484114-10 Mohwinkle Lot Survey.dwg, 9/22/2014 8:47:21 AM