
RETRACEMENT SURVEY

THE NORTHERLY RIGHT OF WAY EASEMENT LINE OF 320TH STREET IN THE SOUTHEAST QUARTER (SE1/4) OF THE SOUTHWEST QUARTER (SW1/4) OF THE SOUTHWEST QUARTER (SW1/4) AND IN THE SOUTHEAST QUARTER (SE1/4) OF THE SOUTHWEST QUARTER (SW1/4), ALL IN SECTION TWENTY (20), TOWNSHIP EIGHTY–SEVEN NORTH (T87N), RANGE FOUR WEST (R4W) OF THE FIFTH PRINCIPAL MERIDIAN, DELAWARE COUNTY, IOWA

LINE	BEARING	( )	DISTANCE	( )
L1	N 00°07'36" E		33.00	
L2	S 89°36'57" E	N 89°37'05" W	261.11	261.08
L3	S 00°13'33" E	N 00°13'28" W	33.00	
L4	S 00°01'15" E		33.00	
L5	S 00°20'56" E	S 00°31'02" E	33.00	

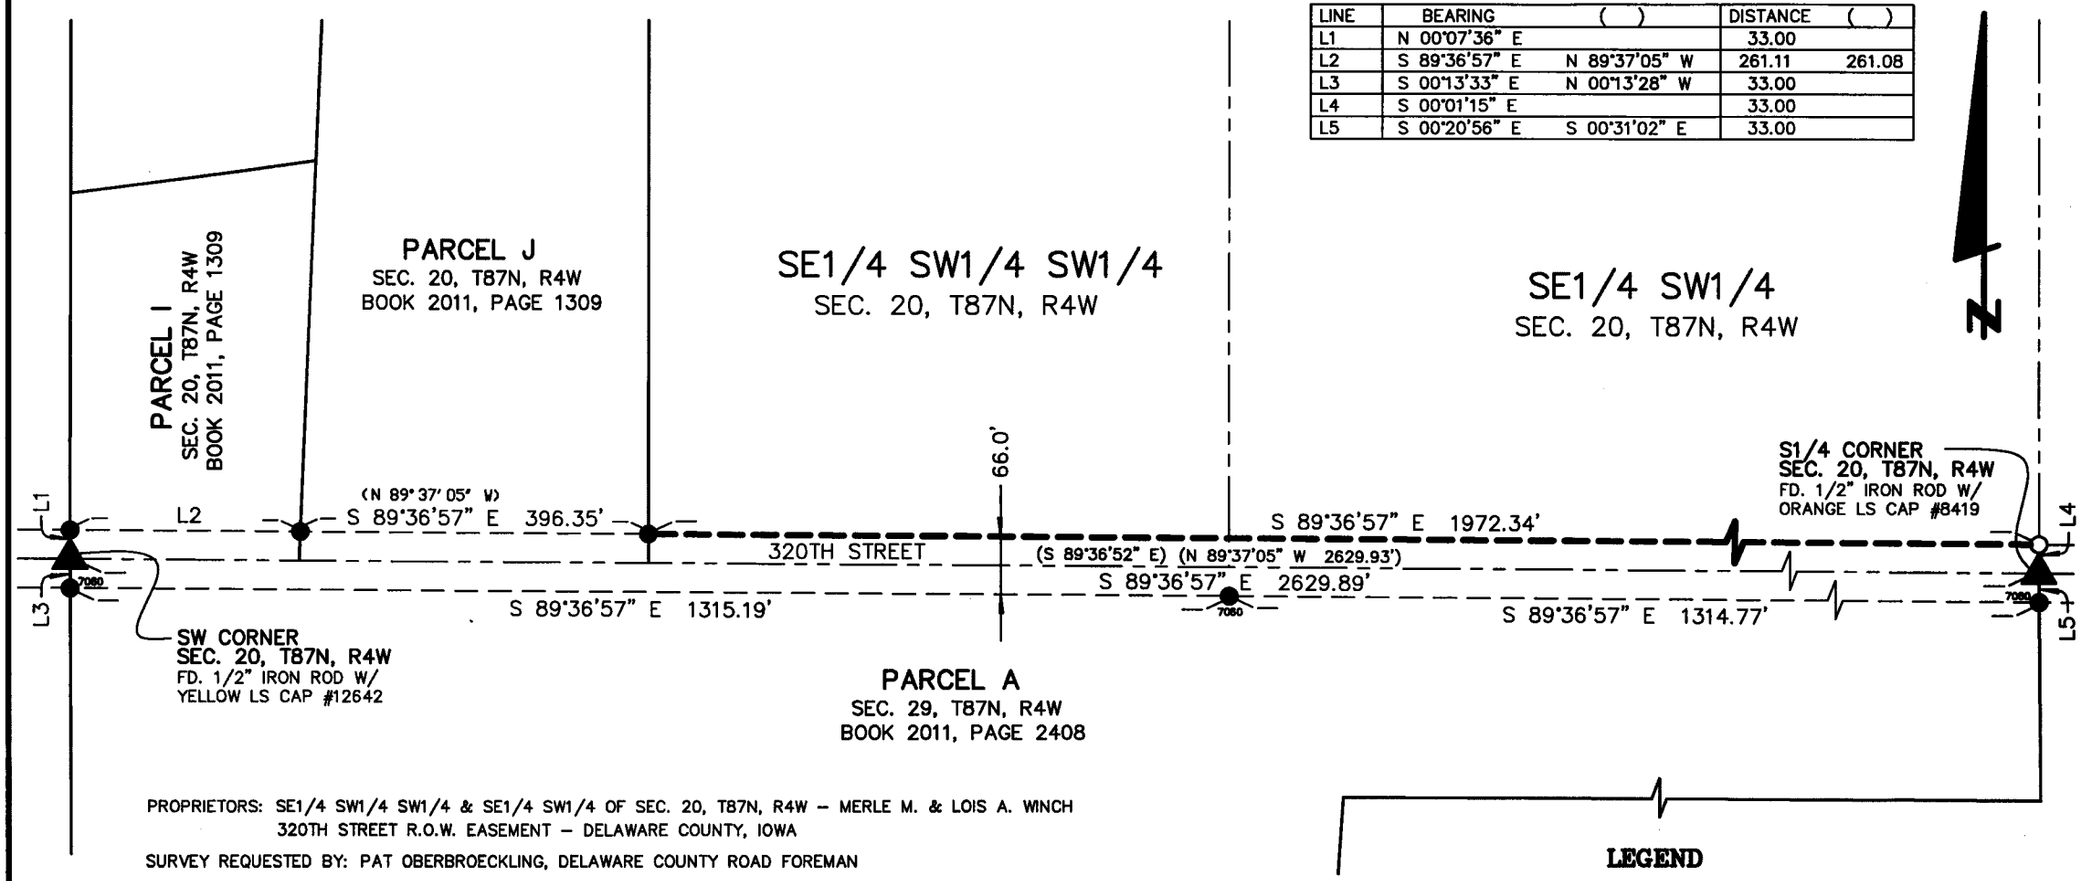

PROPRIETORS: SE1/4 SW1/4 SW1/4 & SE1/4 SW1/4 OF SEC. 20, T87N, R4W – MERLE M. & LOIS A. WINCH
320TH STREET R.O.W. EASEMENT – DELAWARE COUNTY, IOWA

SURVEY REQUESTED BY: PAT OBERBROECKLING, DELAWARE COUNTY ROAD FOREMAN

LEGEND

- SET 1/2" IRON ROD W/ ORANGE LS CAP #20281
- FD. 1/2" IRON ROD W/ YELLOW LS CAP #12642
- 7080 FD. 1/2" IRON ROD W/ RED LS CAP #7060
- R.O.W. EASEMENT LINE RETRACED
- PARCEL OR DEED LINE
- EXISTING R.O.W. LINE
- 1/4, 1/4 1/4 OR SECTION LINE
- ( ) RECORDED AS

200 0 200 400

LICENSED LAND SURVEYOR
BRAD J. BURGER
20281
IOWA

NO. OF SHEETS COVERED BY THIS SEAL 1

DATE OF SURVEY: 12/12/2014 | SCALE: 1" = 200' | SHEET 1 OF 1

PROPRIETORS: SEE ABOVE

I HEREBY CERTIFY THAT THIS LANDSURVEYING DOCUMENT WAS PREPARED AND RELATED SURVEY WORK WAS PERFORMED BY ME OR UNDER MY DIRECT PERSONAL SUPERVISION AND THAT I AM A DULY LICENSED LAND SURVEYOR UNDER THE LAWS OF THE STATE OF IOWA. MY LICENSE RENEWAL DATE IS DECEMBER 31, 2016

Brad J. Burger 1/13/15

BRAD J. BURGER #20281 DATE

Delaware County Engineer's Office
2139 Highway 38
Manchester, Iowa 52057

PREPARED BY BRAD BURGER DELAWARE COUNTY ENGINEER'S OFFICE 2139 HIGHWAY 38, MANCHESTER, IOWA 52057 (563) 927 3505

DEBORAH L PEYTON, RECORDER/REGISTRAR
DELAWARE COUNTY IOWA

Book 2015 Page 113
Document 2015 113 Type 06 002 Pages 1
Date 1/13/2015 Time 10:59:04AM
Rec Amt $.00