Book 2015 Page 303

Document 2015 303 Type 06 002 Pages 1
Date 2/04/2015 Time 8:36:04AM
Rec Amt $.00


DEBORAH L PEYTON, RECORDER/REGISTRAR
DELAWARE COUNTY IOWA

PREPARED BY BRAD BURGER DELAWARE COUNTY ENGINEER'S OFFICE 2139 HIGHWAY 38, MANCHESTER, IOWA 52057 (563) 927 3505

# RETRACEMENT SURVEY

OF THE NORTHERLY LINE OF 169TH STREET AND PART OF THE WESTERLY LINE OF 229TH AVENUE, ALL IN THE UNINCORPORATED TOWN OF ONEIDA, SECTION SIX (6), TOWNSHIP EIGHTY-NINE NORTH (T89N), RANGE FOUR WEST (R4W) OF THE FIFTH PRINCIPAL MERIDIAN, DELAWARE COUNTY, IOWA

| LINE | BEARING | DISTANCE |
|---|---|---|
| L1 | S 89°11'55" E | 123.00 |
| L2 | S 89°11'55" E | 123.00 |
| L3 | N 00°42'36" E | 126.32 |

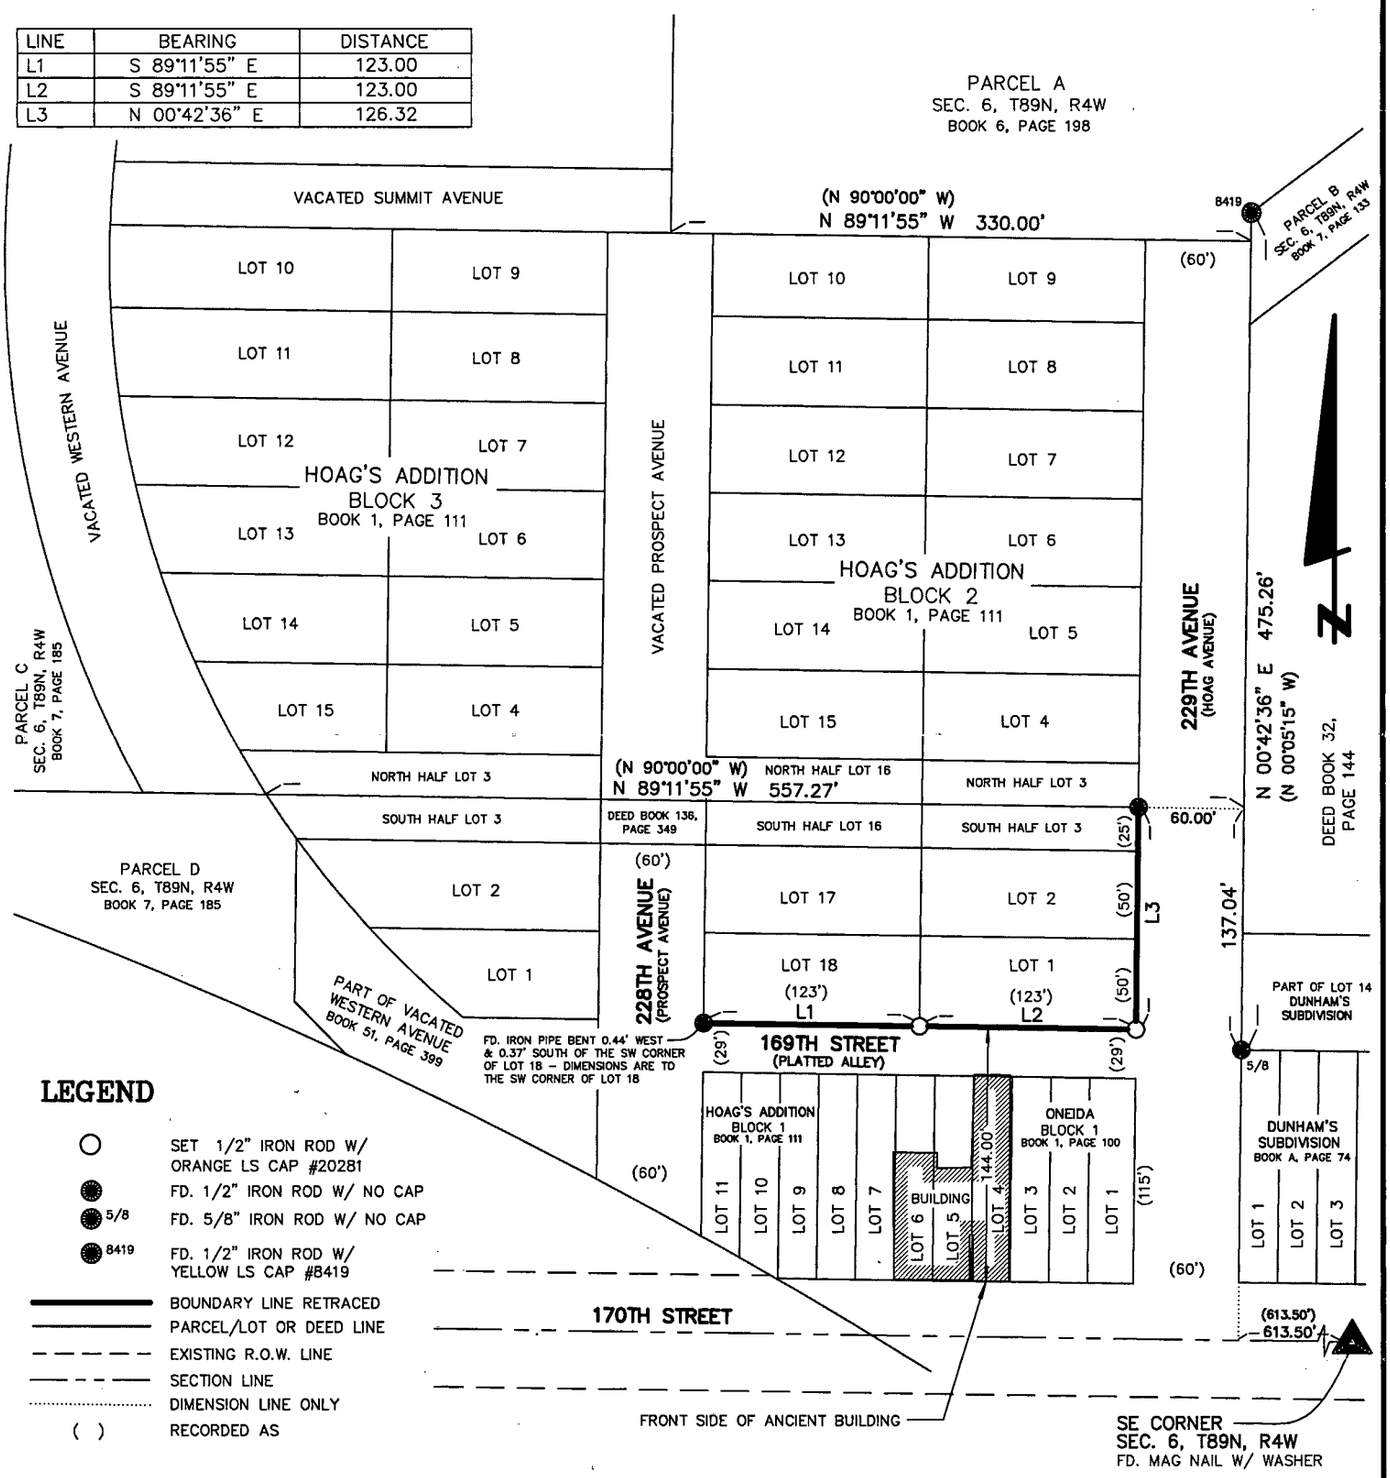


## LEGEND

- SET 1/2" IRON ROD W/ ORANGE LS CAP #20281
- FD. 1/2" IRON ROD W/ NO CAP
- 5/8 FD. 5/8" IRON ROD W/ NO CAP
- 8419 FD. 1/2" IRON ROD W/ YELLOW LS CAP #8419
- BOUNDARY LINE RETRACED
- PARCEL/LOT OR DEED LINE
- EXISTING R.O.W. LINE
- SECTION LINE
- DIMENSION LINE ONLY
- ( ) RECORDED AS

100 0 100 200

SURVEY REQUESTED BY ANTHONY BARDGETT, DELAWARE COUNTY ENGINEER

LICENSED LAND SURVEYOR
BRAD J. BURGER
20281
IOWA

NO. OF SHEETS COVERED BY THIS SEAL: 1

DATE OF SURVEY: 12/16/2014 | SCALE: 1" = 100' | SHEET 1 OF 1

PROPRIETORS: 169TH STREET (PLATTED ALLEY) & 229TH AVENUE (HOAG AVENUE) - DELAWARE COUNTY, IOWA

I HEREBY CERTIFY THAT THIS LANDSURVEYING DOCUMENT WAS PREPARED AND RELATED SURVEY WORK WAS PERFORMED BY ME OR UNDER MY DIRECT PERSONAL SUPERVISION AND THAT I AM A DULY LICENSED LAND SURVEYOR UNDER THE LAWS OF THE STATE OF IOWA. MY LICENSE RENEWAL DATE IS DECEMBER 31, 2016

Brad J. Burger 2/4/15

BRAD J. BURGER #20281 DATE

**Delaware County Engineer's Office**
2139 Highway 38
Manchester, Iowa 52057