
RETRACEMENT SURVEY

THE NORTH LINE OF THE NORTHEAST QUARTER (NE1/4) OF THE NORTHEAST QUARTER (NE1/4), SECTION THIRTEEN (13), TOWNSHIP EIGHTY-SEVEN NORTH (T87N), RANGE THREE WEST (R3W) OF THE FIFTH PRINCIPAL MERIDIAN, DELAWARE COUNTY, IOWA

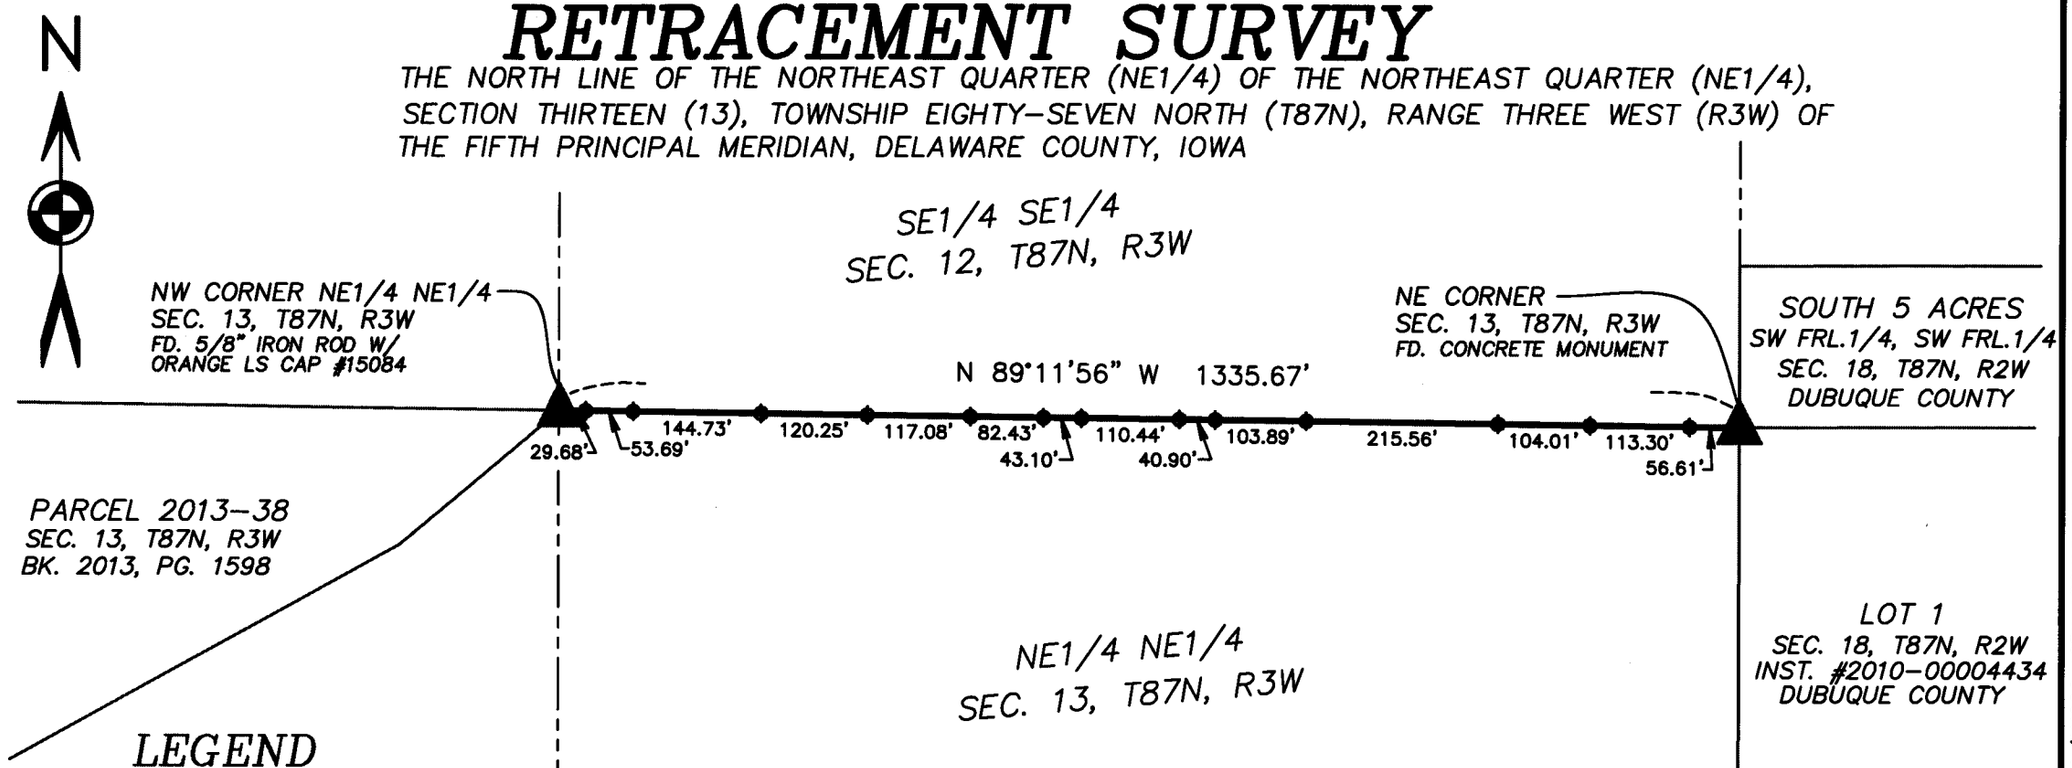

LEGEND

- ⊕ SET NAIL & WODDEN LATH
- ——— BOUNDARY LINES RETRACED
- ——— EXISTING PARCEL/LOT/DEED LINES
- — - — SECTION LINE, 1/4 LINE OR 1/4 1/4 LINE
- ( ) RECORDED AS

LICENSED LAND SURVEYOR
WILLIAM H. BURGER
12642
IOWA

NO. OF SHEETS COVERED BY THIS SEAL 1

DATE OF SURVEY: 11/11/2014 | SHEET 1

PROPRIETORS: JAY A. & CHERI L. KONZEN | SCALE: 1" = 200'

I HEREBY CERTIFY THAT THIS LANDSURVEYING DOCUMENT WAS PREPARED AND RELATED SURVEY WORK WAS PERFORMED BY ME OR UNDER MY DIRECT PERSONAL SUPERVISION AND THAT I AM A DULY LICENSED LAND SURVEYOR UNDER THE LAWS OF THE STATE OF IOWA. MY LICENSE RENEWAL DATE IS DECEMBER 31, 2016

William H Burger 2/26/15

WILLIAM H. BURGER #12642 DATE

Wm. Burger LandSurveyor

510 3rd Street West Court
Worthington, Iowa 52078

200 0 200 400

PREPARED BY BILL BURGER 510 3RD STREET WEST COURT, WORTHINGTON, IOWA 52078 (563) 855 2028

DEBORAH L PEYTON, RECORDER/REGISTRAR
DELAWARE COUNTY IOWA
Book 2015 Page 463
Document 2015 463 Type 06 002 Pages 1
Date 2/26/2015 Time 12:33:25PM
Rec Amt $7.00