Book 2015 Page 1122
Document 2015 1122 Type 06 007 Pages 1
Date 5/07/2015 Time 12:49:17PM
Rec Amt $7.00

DEBORAH L PEYTON, RECORDER/REGISTRAR
DELAWARE COUNTY IOWA

PREPARED BY: RANDALL L. RATTENBORG 105 WEST MAIN STREET MANCHESTER, IA 52057, 563-927-2434

UNITED STATES PUBLIC LAND SURVEY CORNER CERTIFICATE

Land Survey Monuments situated in Section 2, Township 89 North, Range 6 West of the Fifth Principal Meridian, Delaware County, Iowa.

Previously recorded in County Recorder's Office in See Descriptions
(book, page, document number, etc.)


W 1/4 CORNER; Found Magnail w/ cut "X" in P.C.C. pavement. No corner certificate recorded.

SW CORNER; Found 1/2" rebar w/yellow cap #7474. Recorded in Book 2004, Page 3451.

S 1/4 CORNER; Found magnail w/aluminum washer #8419. Recorded in Book 2004, Page 3451.

PLAN VIEW

(Show a minimum of three reference ties to durable physical objects, relevant monuments and physical conditions that will enable recovery of the corner.)

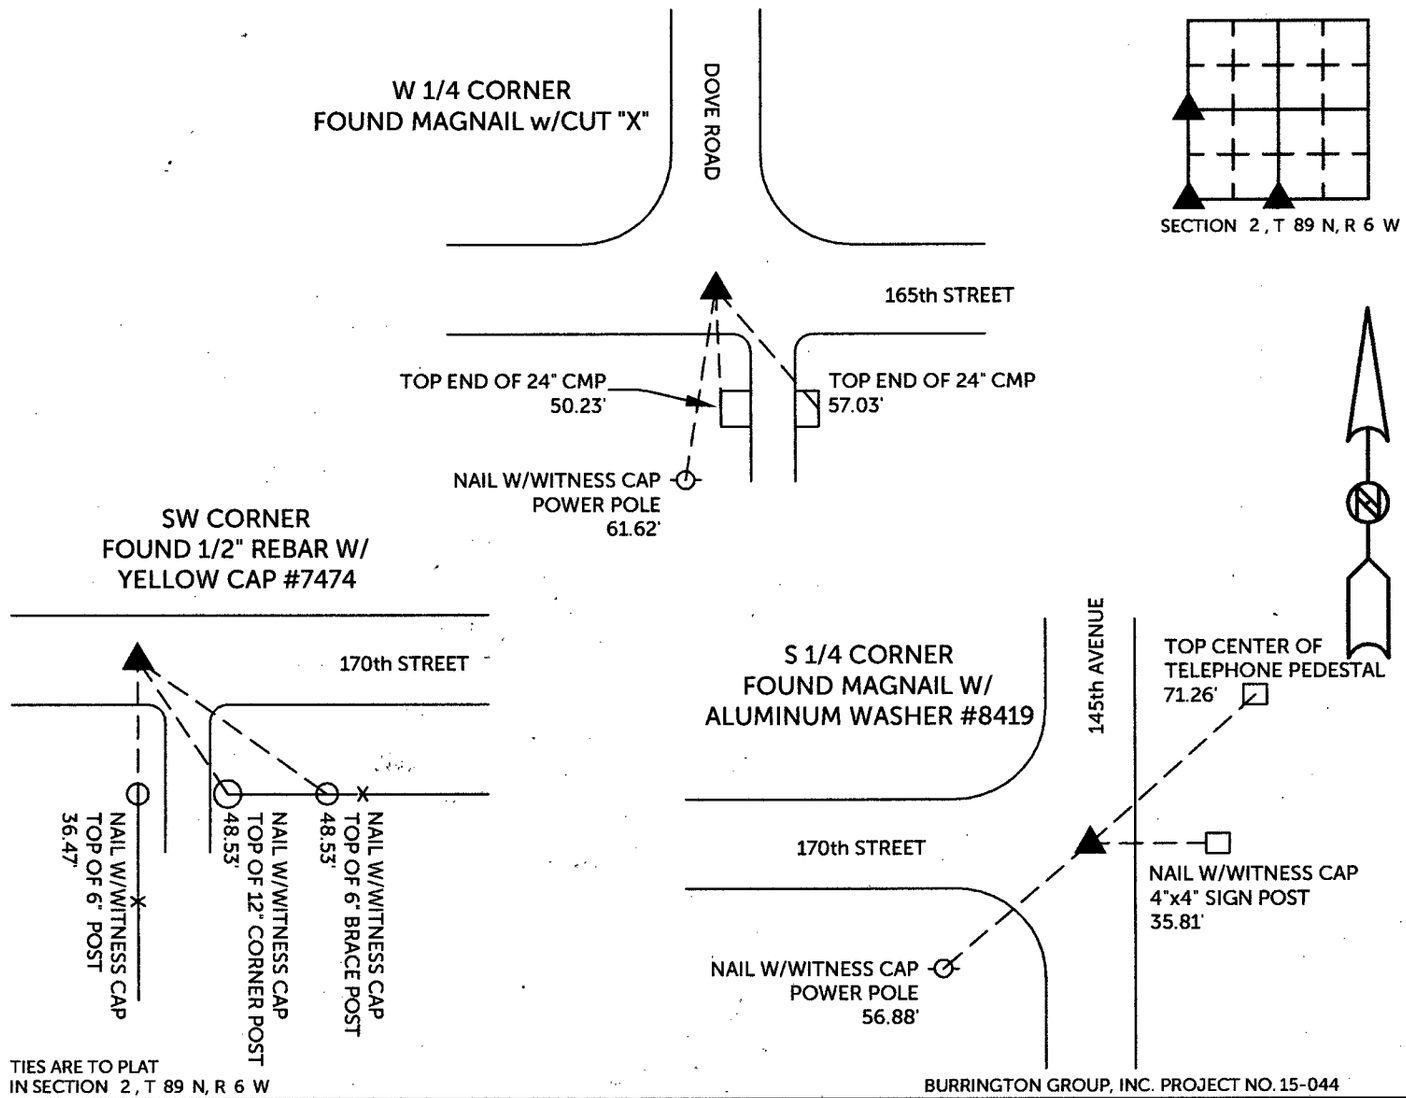

TIES ARE TO PLAT
IN SECTION 2, T 89 N, R 6 W

BURRINGTON GROUP, INC. PROJECT NO. 15-044

I HEREBY CERTIFY THAT THIS LAND SURVEYING DOCUMENT WAS PREPARED AND THE RELATED SURVEY WORK WAS PERFORMED BY ME OR UNDER MY DIRECT PERSONAL SUPERVISION AND THAT I AM A DULY LICENSED PROFESSIONAL LAND SURVEYOR UNDER THE LAWS OF THE STATE OF IOWA.

5/6/15

Randall L. Rattenborg, P.L.S. License #17939 Date

My license renewal date is December 31, 2015

List Corners to be Indexed:	Section	Township	Range
W 1/4 Corner	2	T 89 N	R 6 W
SW Corner			
S 1/4 Corner			

SEAL COVERS THIS SHEET ONLY

LICENSED PROFESSIONAL LAND SURVEYOR
RANDALL L. RATTENBORG
17939
IOWA

BURRINGTON GROUP, INC.
Civil Engineering | Land Surveying
105 W. Main Street Manchester, Iowa 52057