FILED
MAY 28 2015
DELAWARE
COUNTY AUDITOR

FILED
MAY 28 2015
DELAWARE
COUNTY ASSESSOR


Book 2015 Page 1304
Document 2015 1304 Type 06 002 Pages 1
Date 5/28/2015 Time 3:44:05PM
Rec Amt $7.00

DEBORAH L PEYTON, RECORDER/REGISTRAR
DELAWARE COUNTY IOWA

PREPARED BY/RETURN TO: RANDALL L. RATTENBORG 105 W. MAIN ST., MANCHESTER, IA 52057 563-927-2434

RETRACEMENT PLAT

East Line of the SW 1/4 - NW 1/4 and the East Line of the NW 1/4 -SW 1/4 all in Section 25, Township 89 North, Range 6 West of the 5th P.M., Delaware County, Iowa

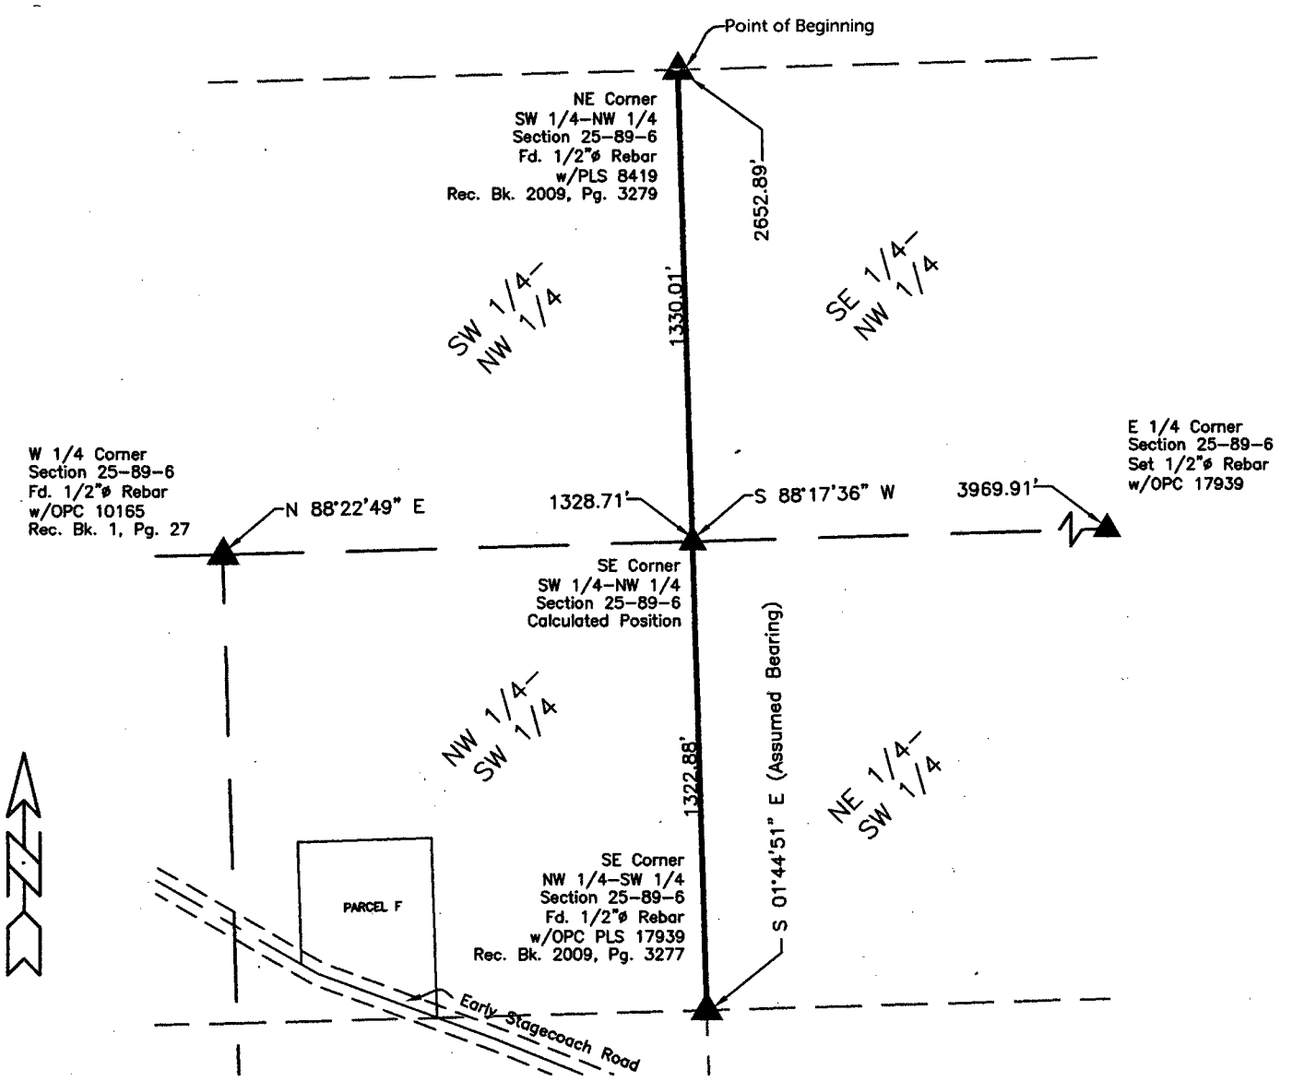

East Line of the Southwest Quarter of the Northwest Quarter and the East Line of the Northwest Quarter of the Southwest Quarter in Section 25, Township 89 North, Range 6 West of the 5th P.M., Delaware County, Iowa more particularly described as follows:

Beginning at the Northeast Corner of the Southwest Quarter of the Northwest Quarter of said Section;

Thence South 01° 44' 51" East (Assumed Bearing), 2652.89 feet along the East Line of said Quarter–Quarter Section to the Southeast Corner of the Northwest Quarter of the Southwest Quarter.

Subject to Easements of Record.

500 0 500

SCALE: 1" = 500'

LEGEND
- SECTION CORNER
- QUARTER LINE
- QTR.–QTR. LINE
- BOUNDARY ESTABLISHED
- OPC — ORANGE PLASTIC CAP

SURVEYED ON: May 21, 2015

SURVEY REQUESTED BY: Dan Lahr

Q:\Civil3D_Survey\GPS Box 26\GPS Box 26 2015.dwg

LICENSED PROFESSIONAL LAND SURVEYOR
RANDALL L. RATTENBORG 17939
IOWA

SHEETS COVERED BY THIS SEAL: 1

PROPRIETORS: John Ziegenbusch
Susan K. Ziegenbusch and M. Ruth Francois

I HEREBY CERTIFY THAT THIS LAND SURVEYING DOCUMENT WAS PREPARED AND THE RELATED SURVEY WORK WAS PERFORMED BY ME OR UNDER MY DIRECT PERSONAL SUPERVISION AND THAT I AM A DULY LICENSED PROFESSIONAL LAND SURVEYOR UNDER THE LAWS OF THE STATE OF IOWA.

5/27/15

RANDALL L. RATTENBORG, P.L.S. LIC. #17939 DATE

MY LICENSE RENEWAL DATE IS DECEMBER 31, 2015

BURRINGTON GROUP, INC.
Civil Engineering | Land Surveying
105 W. Main Street Manchester, Iowa 52057 burringtongroup.com

PROJECT NO.	14-126
SCALE:	1"=500'
DATE:	May 23, 2015
DRAWN BY:	dm
CHECKED BY:	rr
GPS BOX:	26
SHEET	1 OF 1