FILED
JUN 3 2015
DELAWARE COUNTY ASSESSOR

FILED
JUN 3 2015
DELAWARE COUNTY AUDITOR


Book 2015 Page 1379
Document 2015 1379 Type 06 002 Pages 1
Date 6/03/2015 Time 1:27:19PM
Rec Amt $7.00

DEBORAH L PEYTON, RECORDER/REGISTRAR
DELAWARE COUNTY IOWA

PREPARED BY/RETURN TO: RANDALL L. RATTENBORG 105 W. MAIN ST., MANCHESTER, IA 52057 563-927-2434

RETRACEMENT PLAT

NE 1/4-SW 1/4; in Section 18, Township 90 North, Range 4 West of the 5th P.M., Delaware County, Iowa.
NW 1/4-SE 1/4; in Section 18, Township 90 North, Range 4 West of the 5th P.M., Delaware County, Iowa.

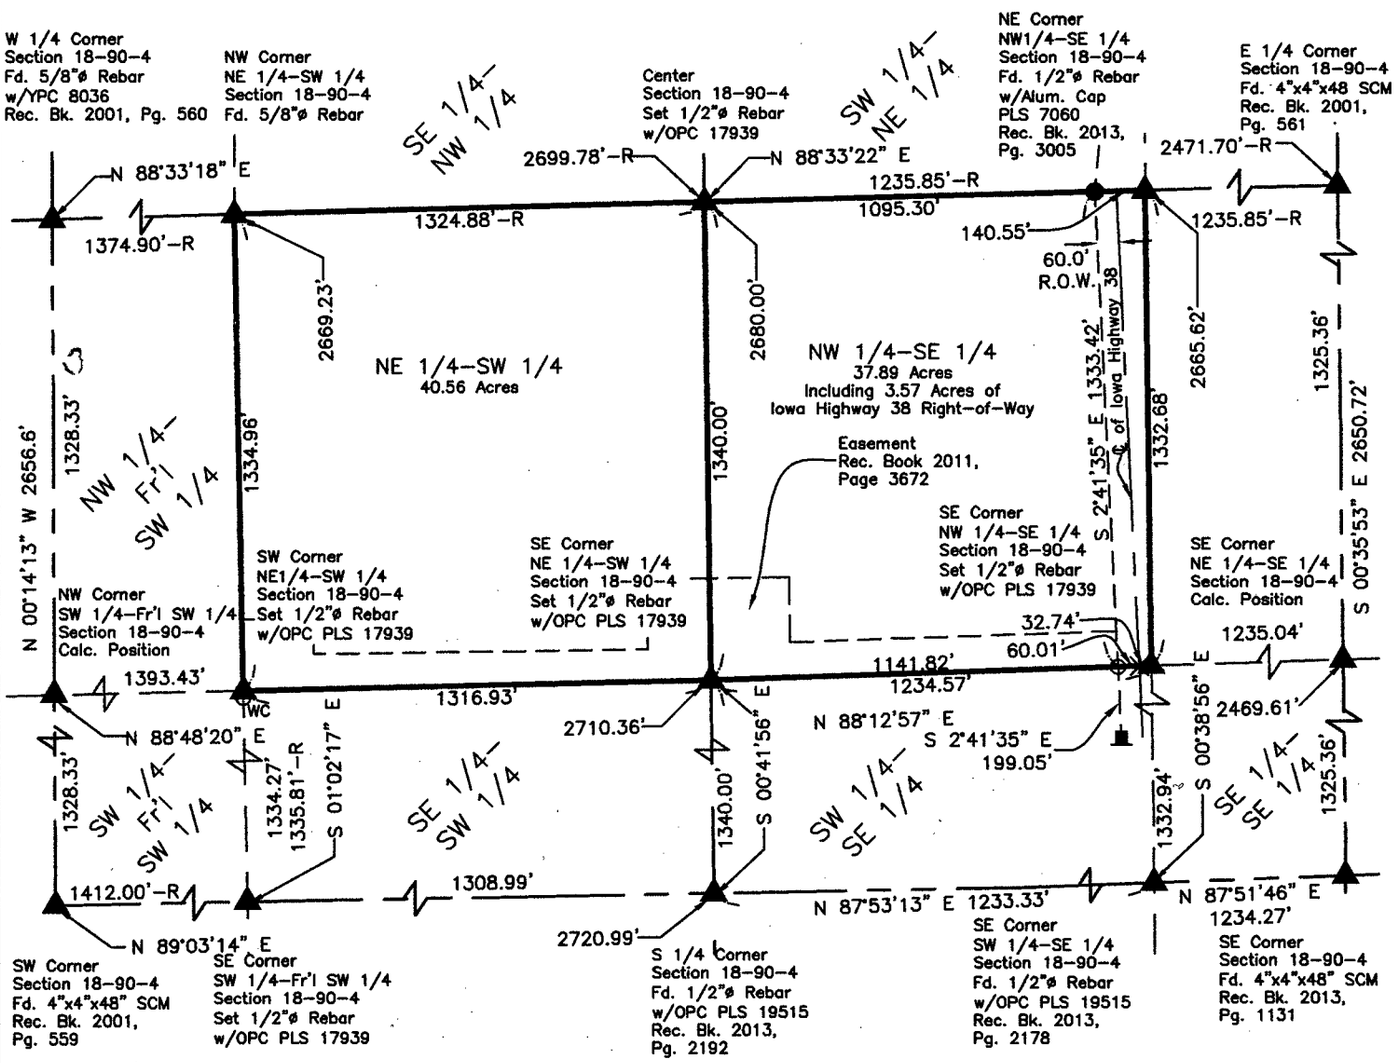

NE 1/4-SW 1/4; in Section 18, Township 90 North, Range 4 West of the 5th P.M., Delaware County, Iowa

AND

NW 1/4-SE 1/4; in Section 18, Township 90 North, Range 4 West of the 5th P.M., Delaware County, Iowa

Subject to Easements of Record.

LEGEND

SECTION CORNER	SECTION LINE
RECORDED	QUARTER LINE
FOUND 1/2"ø REBAR w/ RPC PLS 7060	QTR.-QTR. LINE
	CENTER LINE
SET 1/2" REBAR w/ ORANGE CAP PLS 17939	EASEMENT OR ROW LINE
	BOUNDARY ESTABLISHED
	FD. R.O.W. RAIL
OPC	ORANGE PLASTIC CAP
RPC	RED PLASTIC CAP
SCM	STANDARD CONCRETE MONUMENT
WC	20' WITNESS CORNER

500 0 500
SCALE: 1" = 500'

SURVEY REQUESTED BY: Grace Maifeld

SURVEYED ON: May 14, 2015
Q:\Civil3D_Survey\GPS Box 4\GPS Box 4 2015.dwg

PROPRIETORS: **Lindy Mae Bockenstedt**

LICENSED PROFESSIONAL LAND SURVEYOR
RANDALL L. RATTENBORG
17939
IOWA

SHEETS COVERED BY THIS SEAL: THIS PAGE

I HEREBY CERTIFY THAT THIS LAND SURVEYING DOCUMENT WAS PREPARED AND THE RELATED SURVEY WORK WAS PERFORMED BY ME OR UNDER MY DIRECT PERSONAL SUPERVISION AND THAT I AM A DULY LICENSED PROFESSIONAL LAND SURVEYOR UNDER THE LAWS OF THE STATE OF IOWA.

6/3/15
RANDALL L. RATTENBORG P.L.S. LIC. #17939 DATE
MY LICENSE RENEWAL DATE IS DECEMBER 31, 2015

BURRINGTON GROUP, INC.
Civil Engineering | Land Surveying
105 W. Main Street Manchester, Iowa 52057 burringtongroup.com

PROJECT NO. 15-055
SCALE: 1"=500'
DATE: June 3, 2015
DRAWN BY: dm
CHECKED BY: rr
GPS BOX: 4
SHEET 1 OF 1