Book 2015 Page 1506

Document 2015 1506 Type 06 002 Pages 1
Date 6/15/2015 Time 12:20:17PM
Rec Amt $7.00


DEBORAH L PEYTON, RECORDER/REGISTRAR
DELAWARE COUNTY IOWA

PREPARED BY BILL BURGER 510 3RD STREET WEST COURT, WORTHINGTON, IOWA 52078 (563) 855 2028

PLAT OF SURVEY

RETRACEMENT SURVEY A RETRACEMENT OF THE WEST LINE OF THE EAST HALF (E1/2) OF LOT 687 OF THE TOWN OF DELAWARE, DELAWARE COUNTY, IOWA

RETRACEMENT SURVEY A RETRACEMENT OF THE WEST LINE OF THE EAST HALF (E1/2) OF LOT 714 OF THE TOWN OF DELAWARE, DELAWARE COUNTY, IOWA

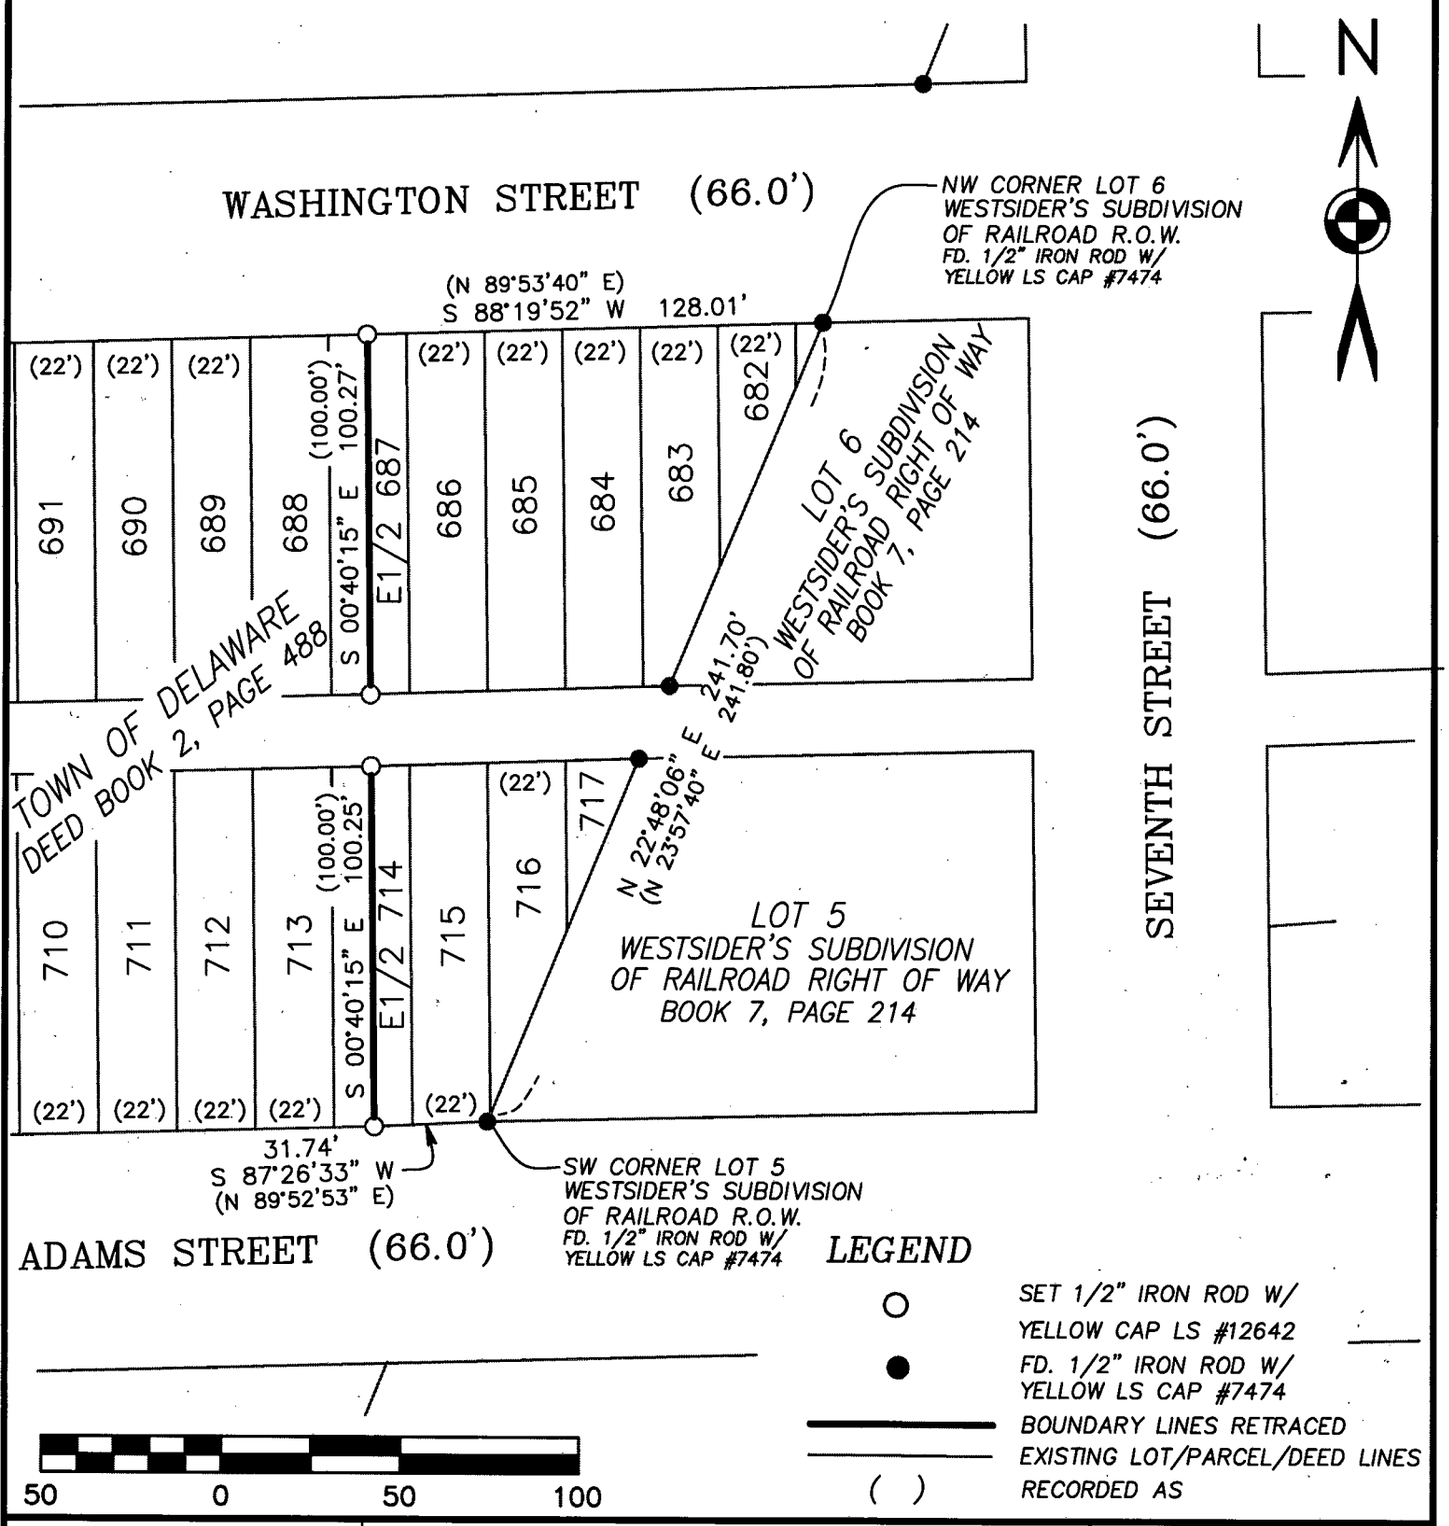

LEGEND

- ○ SET 1/2" IRON ROD W/ YELLOW CAP LS #12642
- ● FD. 1/2" IRON ROD W/ YELLOW LS CAP #7474
- ——— BOUNDARY LINES RETRACED
- ——— EXISTING LOT/PARCEL/DEED LINES
- ( ) RECORDED AS

LICENSED LAND SURVEYOR
WILLIAM H. BURGER
12642
IOWA

NO. OF SHEETS COVERED BY THIS SEAL 1

DATE OF SURVEY: 4/2/2015

PROPRIETORS: ALAN J. PALMERSHEIM

SHEET 1 OF 1

SCALE: 1" = 50'

I HEREBY CERTIFY THAT THIS LANDSURVEYING DOCUMENT WAS PREPARED AND RELATED SURVEY WORK WAS PERFORMED BY ME OR UNDER MY DIRECT PERSONAL SUPERVISION AND THAT I AM A DULY LICENSED LAND SURVEYOR UNDER THE LAWS OF THE STATE OF IOWA. MY LICENSE RENEWAL DATE IS DECEMBER 31, 2016

William H. Burger 6/15/15

WILLIAM H. BURGER #12642 DATE

Wm. Burger LandSurveyor
510 3rd Street West Court
Worthington, Iowa 52078