FILED

DEC 28 2015

DELAWARE
COUNTY AUDITOR

FILED

DEC 28 2015

DELAWARE
COUNTY ASSESSOR

Book 2015 Page 3478


Document 2015 3478 Type 06 002 Pages 1
Date 12/28/2015 Time 1:32:26PM
Rec Amt $7.00

Daneen Schindler, RECORDER/REGISTRAR
DELAWARE COUNTY IOWA

PREPARED BY/RETURN TO: RANDALL L. RATTENBORG 105 W. MAIN ST., MANCHESTER, IA 52057 563-927-2434

PLAT OF SURVEY

RETRACEMENT OF LOTS 1 & 2 AND ADJACENT W 1/2 VACATED HIGH STREET IN BLOCK 5,
RETRACEMENT OF LOTS 1, 2, 7, & 8 IN BLOCK 6,
SOUTH 1/2 OF BLOCK 3, SOUTH 1/2 OF THE EAST 1/2 OF VACATED HIGH STREET ADJACENT TO BLOCK 3,
NORTH 1/2 OF BLOCK 3, NORTH 1/2 OF THE EAST 1/2 OF VACATED HIGH STREET ADJACENT TO BLOCK 3,
ALL IN CITY OF EARLVILLE (FORMERLY NOTTINGHAM), DELAWARE COUNTY, IOWA

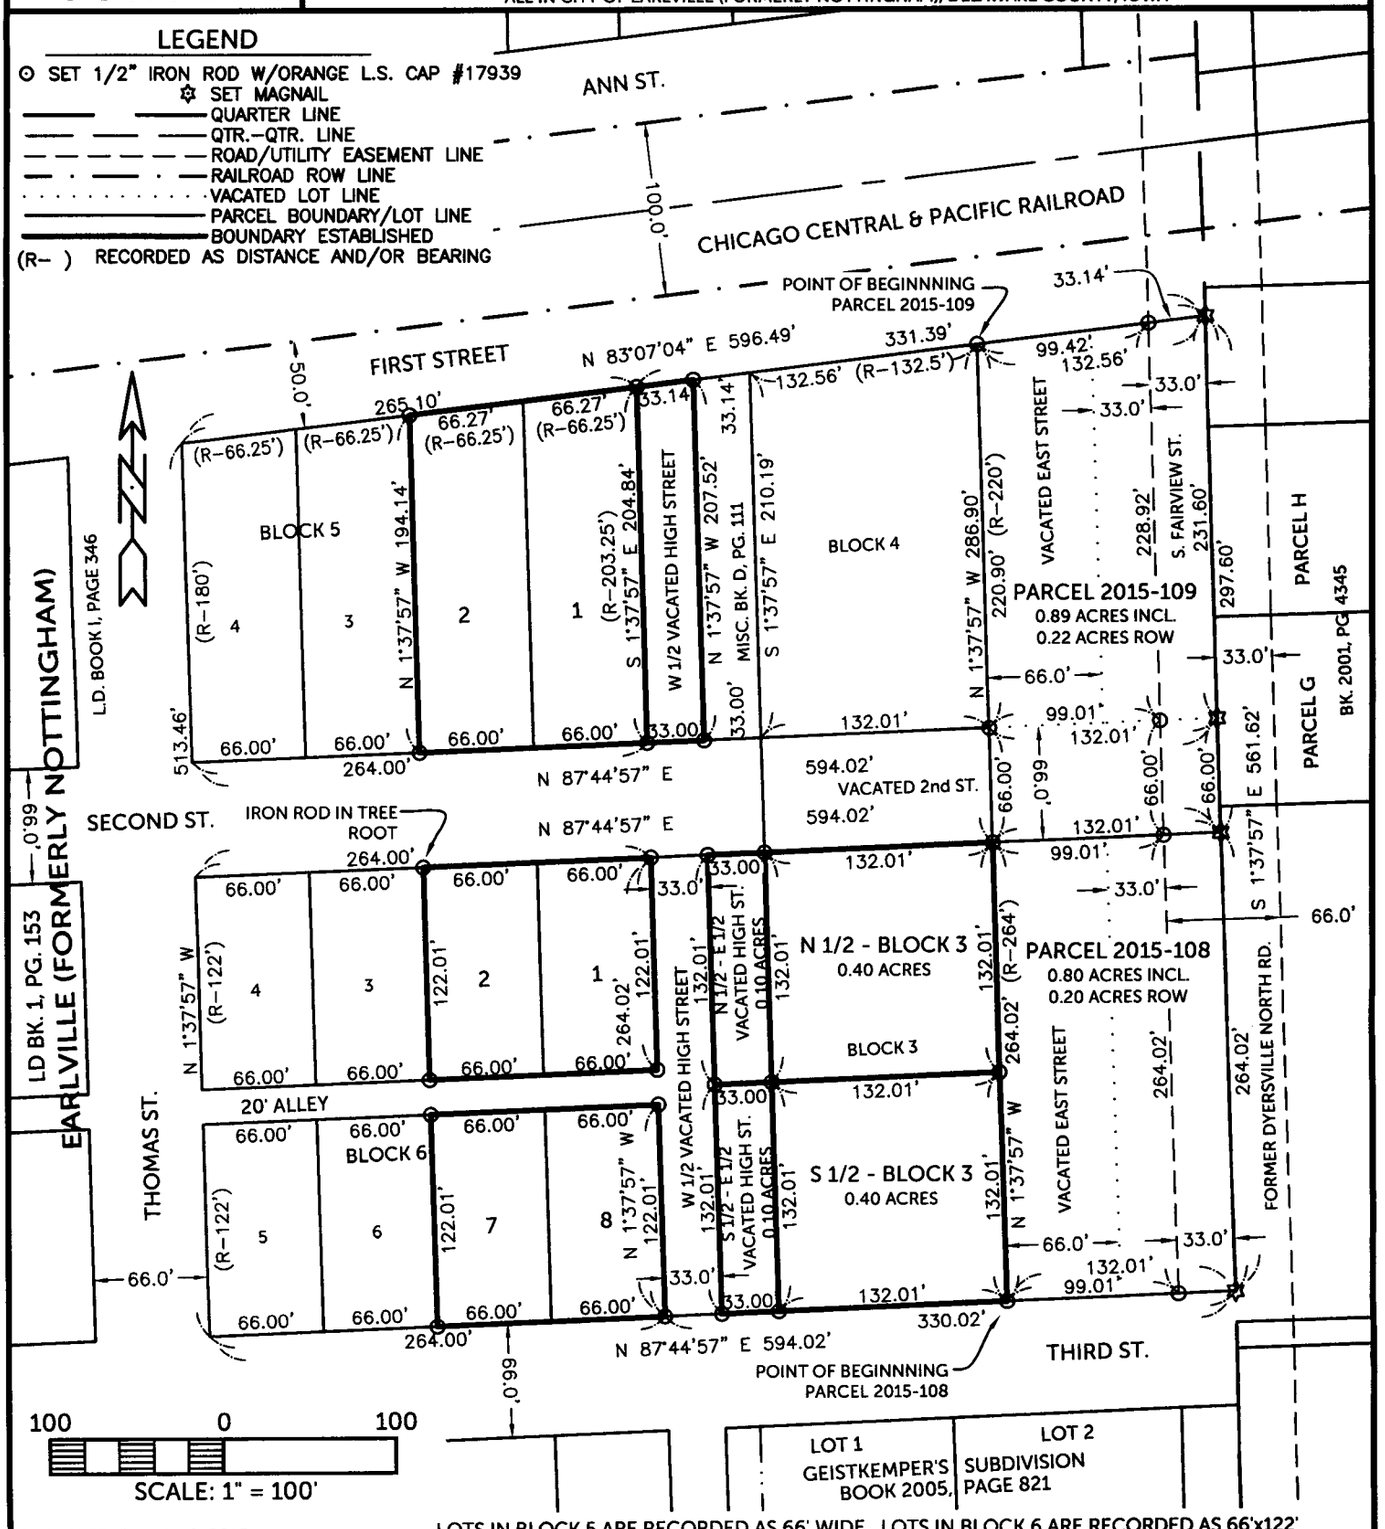

SURVEYED ON: 11-18-2015
SURVEY REQUESTED BY: RICK RAVE

LOTS IN BLOCK 5 ARE RECORDED AS 66' WIDE, LOTS IN BLOCK 6 ARE RECORDED AS 66'x122'
BLOCKS 3 & 4 ARE RECORDED AS 132' WIDE

PROPRIETORS: RICK R. RAVE & KATHY J. RAVE

LICENSED PROFESSIONAL LAND SURVEYOR
RANDALL L. RATTENBORG
17939
IOWA

SHEETS COVERED BY THIS SEAL: 1

I HEREBY CERTIFY THAT THIS LAND SURVEYING DOCUMENT WAS PREPARED AND THE RELATED SURVEY WORK WAS PERFORMED BY ME OR UNDER MY DIRECT PERSONAL SUPERVISION AND THAT I AM A DULY LICENSED PROFESSIONAL LAND SURVEYOR UNDER THE LAWS OF THE STATE OF IOWA.

12/28/15

RANDALL L. RATTENBORG P.L.S. LIC. #17939 DATE

MY LICENSE RENEWAL DATE IS DECEMBER 31, 2017

BURRINGTON GROUP, INC.
Civil Engineering | Land Surveying
105 W. Main Street Manchester, Iowa 52057 burringtongroup.com

PROJECT NO. 15-152
SCALE: 1"=100'
DATE: 11/17/2015
DRAWN BY: RLR
CHECKED BY: DDK/DDM
GPS BOX: 30
SHEET 1 OF 1