FILED
APR 14 2016
DELAWARE COUNTY ASSESSOR

FILED
APR 14 2016
DELAWARE COUNTY AUDITOR


Book 2016 Page 925
Document 2016 925 Type 06 002 Pages 1
Date 4/14/2016 Time 8:06:50AM
Rec Amt $7.00

Daneen Schindler, RECORDER/REGISTRAR
DELAWARE COUNTY IOWA

PREPARED BY/RETURN TO: RANDALL L. RATTENBORG 105 W. MAIN ST., MANCHESTER, IA 52057 563-927-2434

RETRACEMENT PLAT

The North Half of Lots 11 and 12 in Block 12 of Hobb's Addition to Delhi, Iowa as recorded in Land Deed Book D, Page 516.

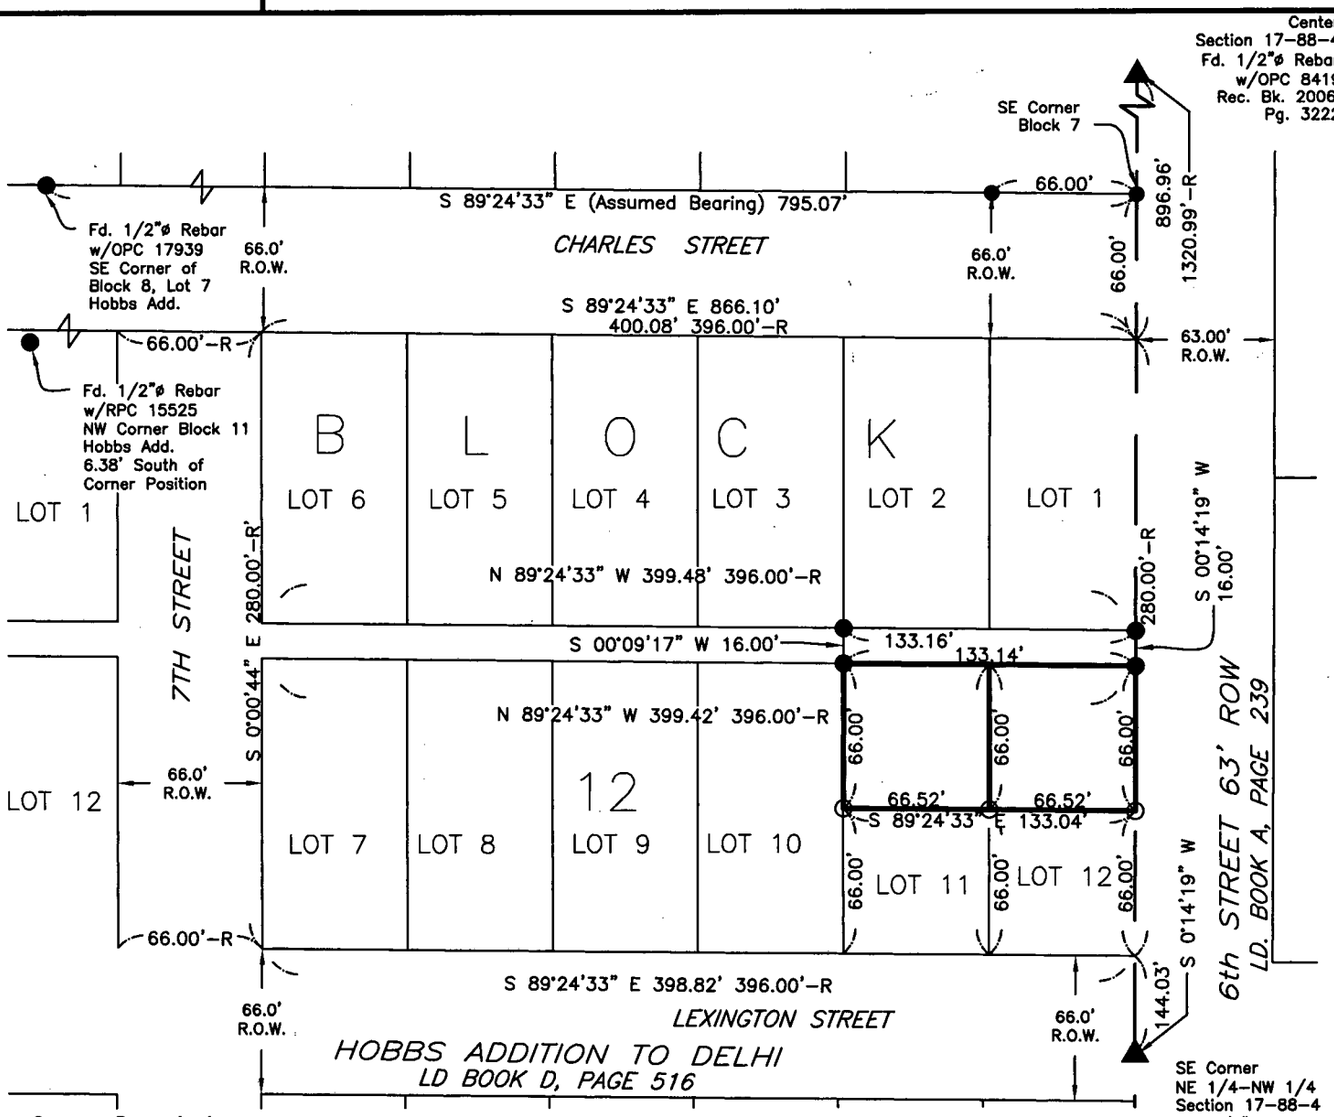

Survey Description:

The North Half Lots Eleven (11) and Twelve (12) Block Twelve (12) of Hobb's Addition to Delhi, Iowa as recorded in Land Deed Book D, Page 516.

Subject to Easements of Record

LEGEND

▲	SECTION CORNER
R	RECORDED
●	FOUND 1/2"ø REBAR w/ ORANGE CAP PLS 17939
⊙	SET 1/2" REBAR w/ ORANGE CAP PLS 17939
— —	QUARTER LINE
———	BOUNDARY ESTABLISHED
OPC	ORANGE PLASTIC CAP
RPC	RED PLASTIC CAP

80 0 80

SCALE: 1" = 80'

SURVEY REQUESTED BY: Marilyn S. Wilson

SURVEYED ON: January 10, 2016

Q:\Civil3D_Survey\Delhi_260_LDT\Delhi_260_LDT 2015.dwg

PROPRIETORS: Gary L. Wilson & Marilyn S. Wilson

LICENSED PROFESSIONAL LAND SURVEYOR
RANDALL L. RATTENBORG
17939
IOWA

SHEETS COVERED BY THIS SEAL: Sht. 1

I HEREBY CERTIFY THAT THIS LAND SURVEYING DOCUMENT WAS PREPARED AND THE RELATED SURVEY WORK WAS PERFORMED BY ME OR UNDER MY DIRECT PERSONAL SUPERVISION AND THAT I AM A DULY LICENSED PROFESSIONAL LAND SURVEYOR UNDER THE LAWS OF THE STATE OF IOWA.

4/12/16

RANDALL L. RATTENBORG P.L.S. LIC. #17939 DATE

MY LICENSE RENEWAL DATE IS DECEMBER 31, 2017

BURRINGTON GROUP, INC.
Civil Engineering | Land Surveying
105 W. Main Street Manchester, Iowa 52057 burringtongroup.com

PROJECT NO. 16-006
SCALE: 1" = 80'
DATE: 2/24/2016
DRAWN BY: dm
CHECKED BY: ddk/rr
GPS BOX: Delhi_260_LDT
SHEET 1 OF 1