FILED
JUN 06 2016
DELAWARE COUNTY ASSESSOR

FILED
JUN - 6 2016
DELAWARE COUNTY AUDITOR


Book 2016 Page 1440
Document 2016 1440 Type 06 002 Pages 1
Date 6/06/2016 Time 3:10:52PM
Rec Amt $7.00

Daneen Schindler, RECORDER/REGISTRAR
DELAWARE COUNTY IOWA

PREPARED BY BILL BURGER 510 3RD STREET WEST COURT, WORTHINGTON, IOWA 52078 (563) 855 2028

RETRACEMENT SURVEY

LOT 8 OF THE SURVEY AND PLAT OF PART OF THE WEST HALF (W1/2) OF THE NORTHWEST FRACTIONAL QUARTER (NW FRL.1/4) OF SECTION THREE (3), TOWNSHIP EIGHTY-EIGHT NORTH (T88N), RANGE THREE WEST (R3W) OF THE FIFTH PRINCIPAL MERIDIAN, DELAWARE COUNTY, IOWA AS RECORDED IN PLAT BOOK 3, PAGE 6 IN THE OFFICE OF THE DELAWARE COUNTY RECORDER

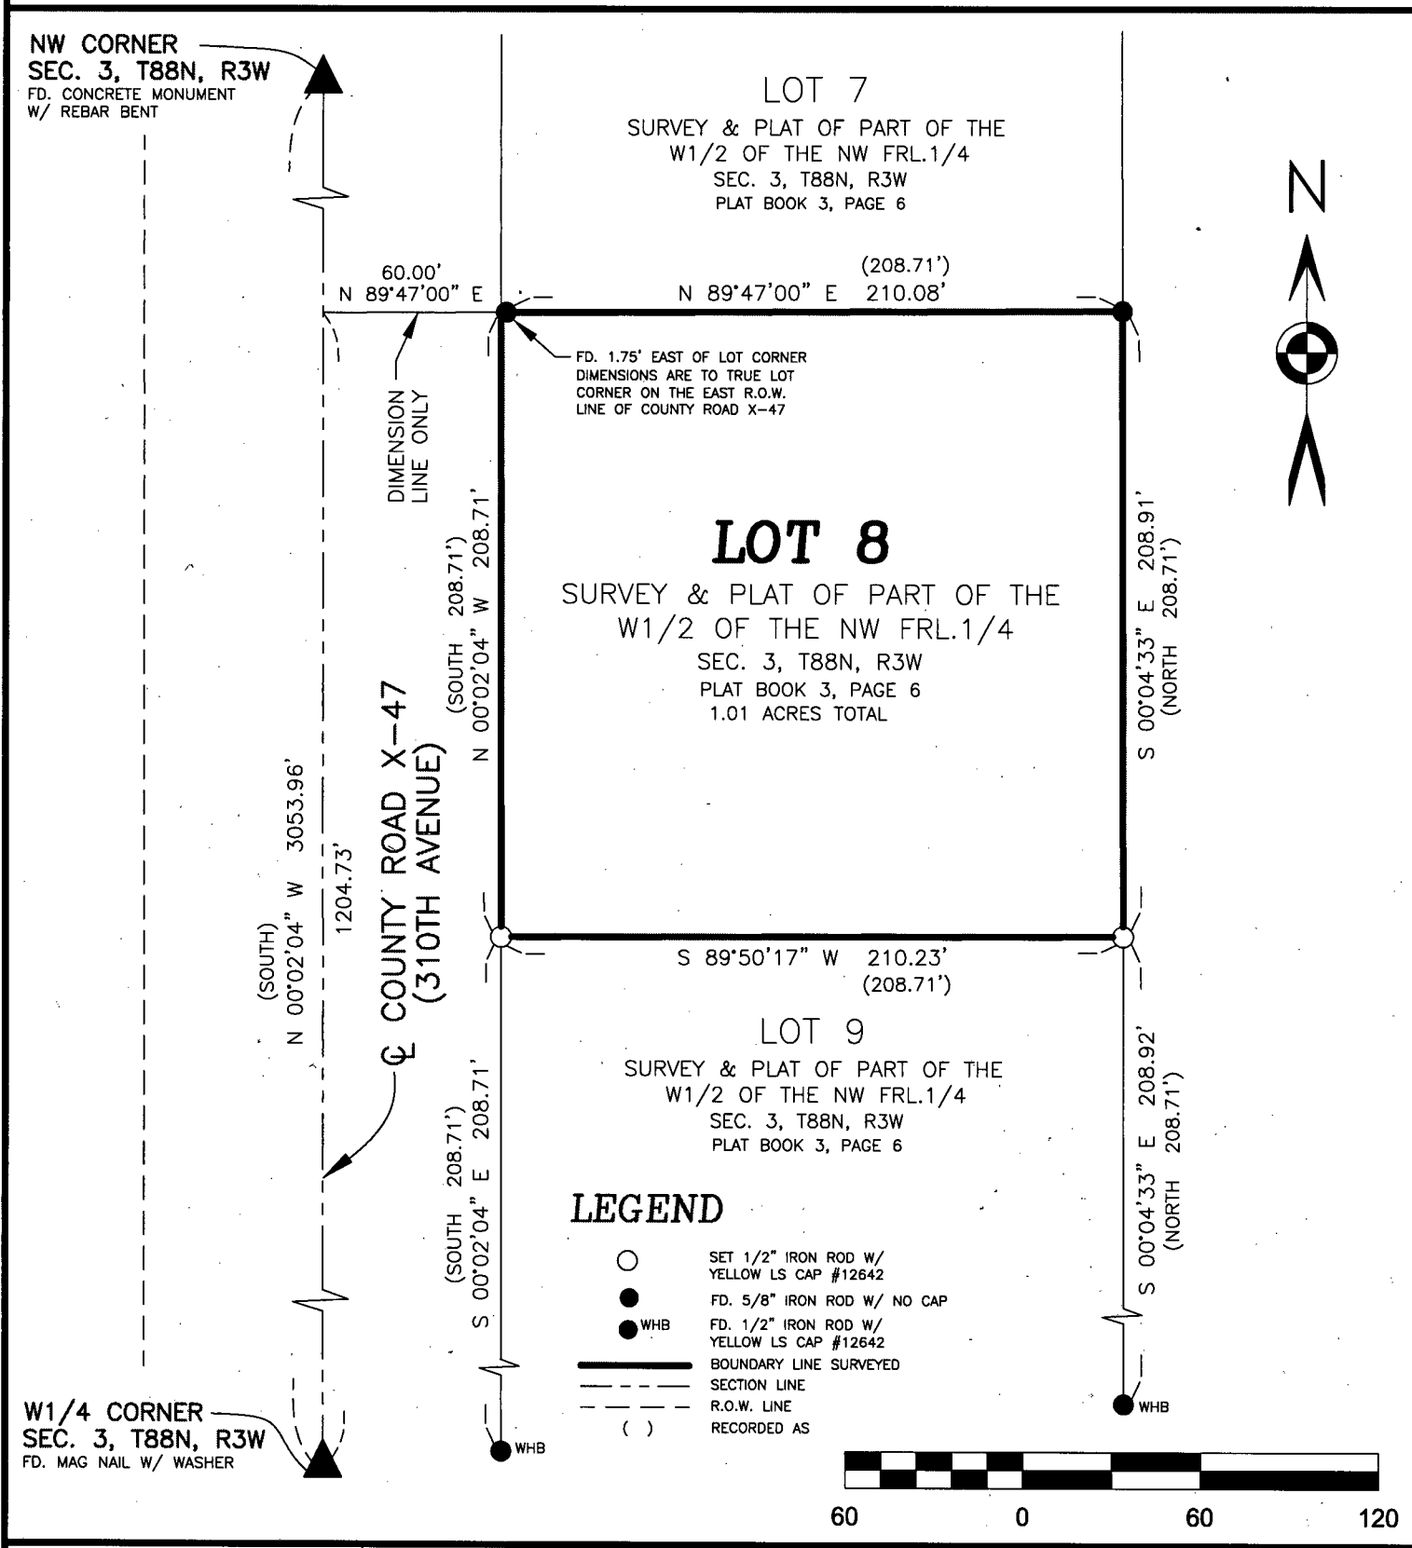

LICENSED LAND SURVEYOR
WILLIAM H. BURGER
12642
IOWA

NO. OF SHEETS COVERED BY THIS SEAL 1

DATE OF SURVEY: 5/19/2016 | SHEET 1 OF 1

PROPRIETORS: GERALD F. & JOYCE M. TUCKER | SCALE: 1" = 60'

I HEREBY CERTIFY THAT THIS LANDSURVEYING DOCUMENT WAS PREPARED AND RELATED SURVEY WORK WAS PERFORMED BY ME OR UNDER MY DIRECT PERSONAL SUPERVISION AND THAT I AM A DULY LICENSED LAND SURVEYOR UNDER THE LAWS OF THE STATE OF IOWA. MY LICENSE RENEWAL DATE IS DECEMBER 31, 2016

William H. Burger 6/6/16

WILLIAM H. BURGER #12642 DATE

Wm. Burger LandSurveyor
510 3rd Street West Court
Worthington, Iowa 52078