Recorder's Index

County: Delaware
City: Manchester
Section: Sec. 29, T89N, R5W, 5th P.M.
Parcel No. and Aliquot Part:
Parcel 2016-24 being part of Lot 19 of the subdivision of part of the North One-half (N1/2) of the SE1/4 and the South One-half (S1/2) of the NE1/4

Parcel 2016-32 being part of Lot 19 of the subdivision of part of the North One-half (N1/2) of the SE1/4 and the South One-half (S1/2) of the NE1/4

Proprietor(s): Wesley D. Schulte
Requested by: Wesley D. Schulte

Book 2016 Page 2321
Document 2016 2321 Type 06 002 Pages 3
Date 8/31/2016 Time 10:11:04AM
Rec Amt $17.00

Daneen Schindler, RECORDER/REGISTRAR
DELAWARE COUNTY IOWA

MOHN SURVEYING, INC. • ROGER R. MOHN • 1890 GREAT RIVER ROAD • LANSING, IOWA 52151 • 563-538-4067


AMENDED PLAT OF SURVEY

of

PARCEL 2016-24 AND PARCEL 2016-32; BOTH BEING PART OF LOT 19 OF THE SUBDIVISION OF PART OF THE NORTH ONE-HALF (N1/2) OF THE SOUTHEAST QUARTER (SE1/4) AND THE SOUTH ONE-HALF (S1/2) OF THE NORTHEAST QUARTER (NE1/4) OF SECTION 29, TOWNSHIP 89 NORTH, RANGE 5 WEST OF THE FIFTH PRINCIPAL MERIDIAN, IN THE CITY OF MANCHESTER, DELAWARE COUNTY, IOWA.

Notes

1. All easements of record may not be shown on this plat of survey.
2. Bearings are based on the Iowa State Plane Coordinate System North Zone (1401) Horizontal NAD 83 (1996).

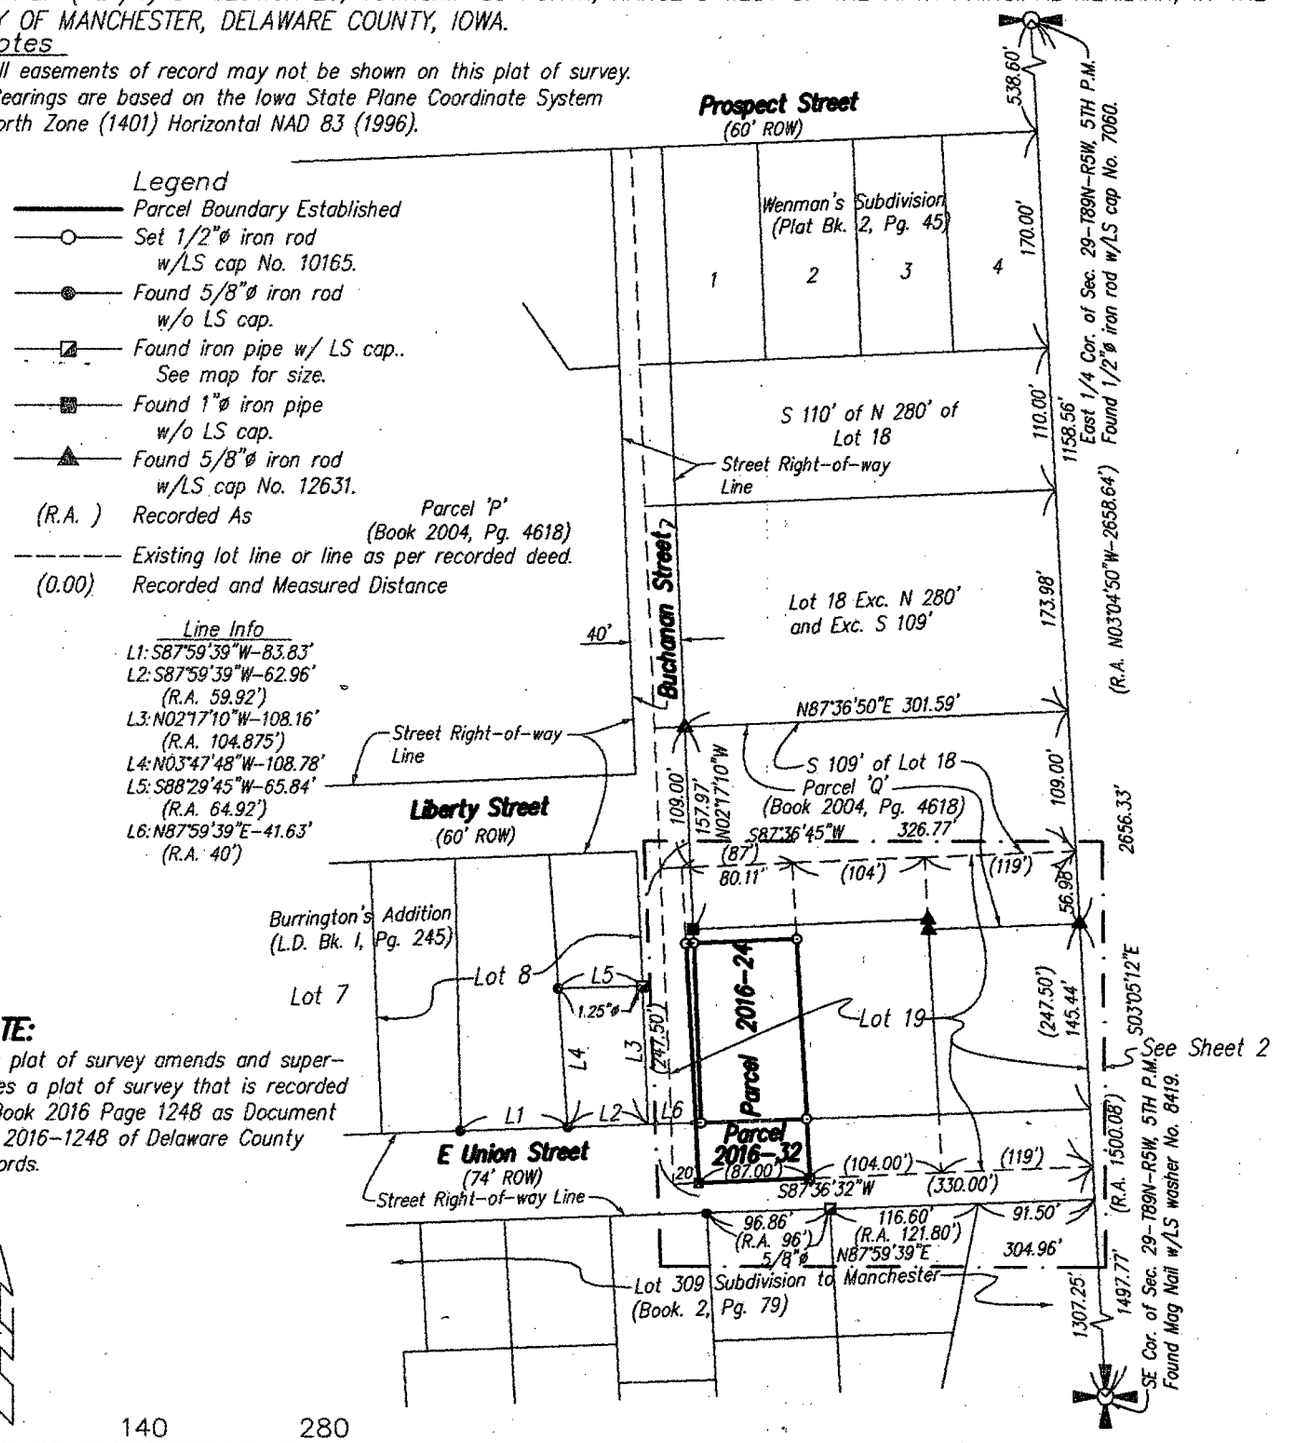

NOTE:
This plat of survey amends and supersedes a plat of survey that is recorded in Book 2016 Page 1248 as Document No. 2016-1248 of Delaware County Records.

0 140 280

Scale 1" = 140'

Proprietor(s):
Wesley D. Schulte
Survey requested by:
Wesley D. Schulte

Sheet No. 1 of 3
Surveyed: March 2016 (318, 83-86)
August 24, 2016 Drawn By: JJM RRM
S:\Drawings\Surveys\2016\Delaware\WSchulte\Schulte1.dwg

SEAL

LICENSED PROFESSIONAL LAND SURVEYOR
Roger R. Mohn 10165
IOWA

I hereby certify that this land surveying document was prepared and the related survey work was performed by me or under my direct personal supervision and that I am a duly licensed Professional Land Surveyor under the laws of the State of Iowa.

Roger R. Mohn August 29, 2016
Roger R. Mohn Date
License Number 10165
My license renewal date is December 31, 2016
Pages or sheets covered by this seal:
Sheet 1 of 3 through 3 of 3.

FILED
AUG 31 2016
DELAWARE
COUNTY ASSESSOR

FILED
AUG 31 2016
DELAWARE
COUNTY AUDITOR

MOHN SURVEYING, INC. • ROGER R. MOHN • 1890 GREAT RIVER ROAD • LANSING, IOWA 52151 • 563-538-4067


AMENDED PLAT OF SURVEY

of

PARCEL 2016-24 AND PARCEL 2016-32; BOTH BEING PART OF LOT 19 OF THE SUBDIVISION OF PART OF THE NORTH ONE-HALF (N1/2) OF THE SOUTHEAST QUARTER (SE1/4) AND THE SOUTH ONE-HALF (S1/2) OF THE NORTHEAST QUARTER (NE1/4) OF SECTION 29, TOWNSHIP 89 NORTH, RANGE 5 WEST OF THE FIFTH PRINCIPAL MERIDIAN, IN THE CITY OF MANCHESTER, DELAWARE COUNTY, IOWA.

Notes

1. All easements of record may not be shown on this plat of survey.
2. Bearings are based on the Iowa State Plane Coordinate System North Zone (1401 Horizontal NAD 83 (1996).)
3. See Sheet 1 for LEGEND.

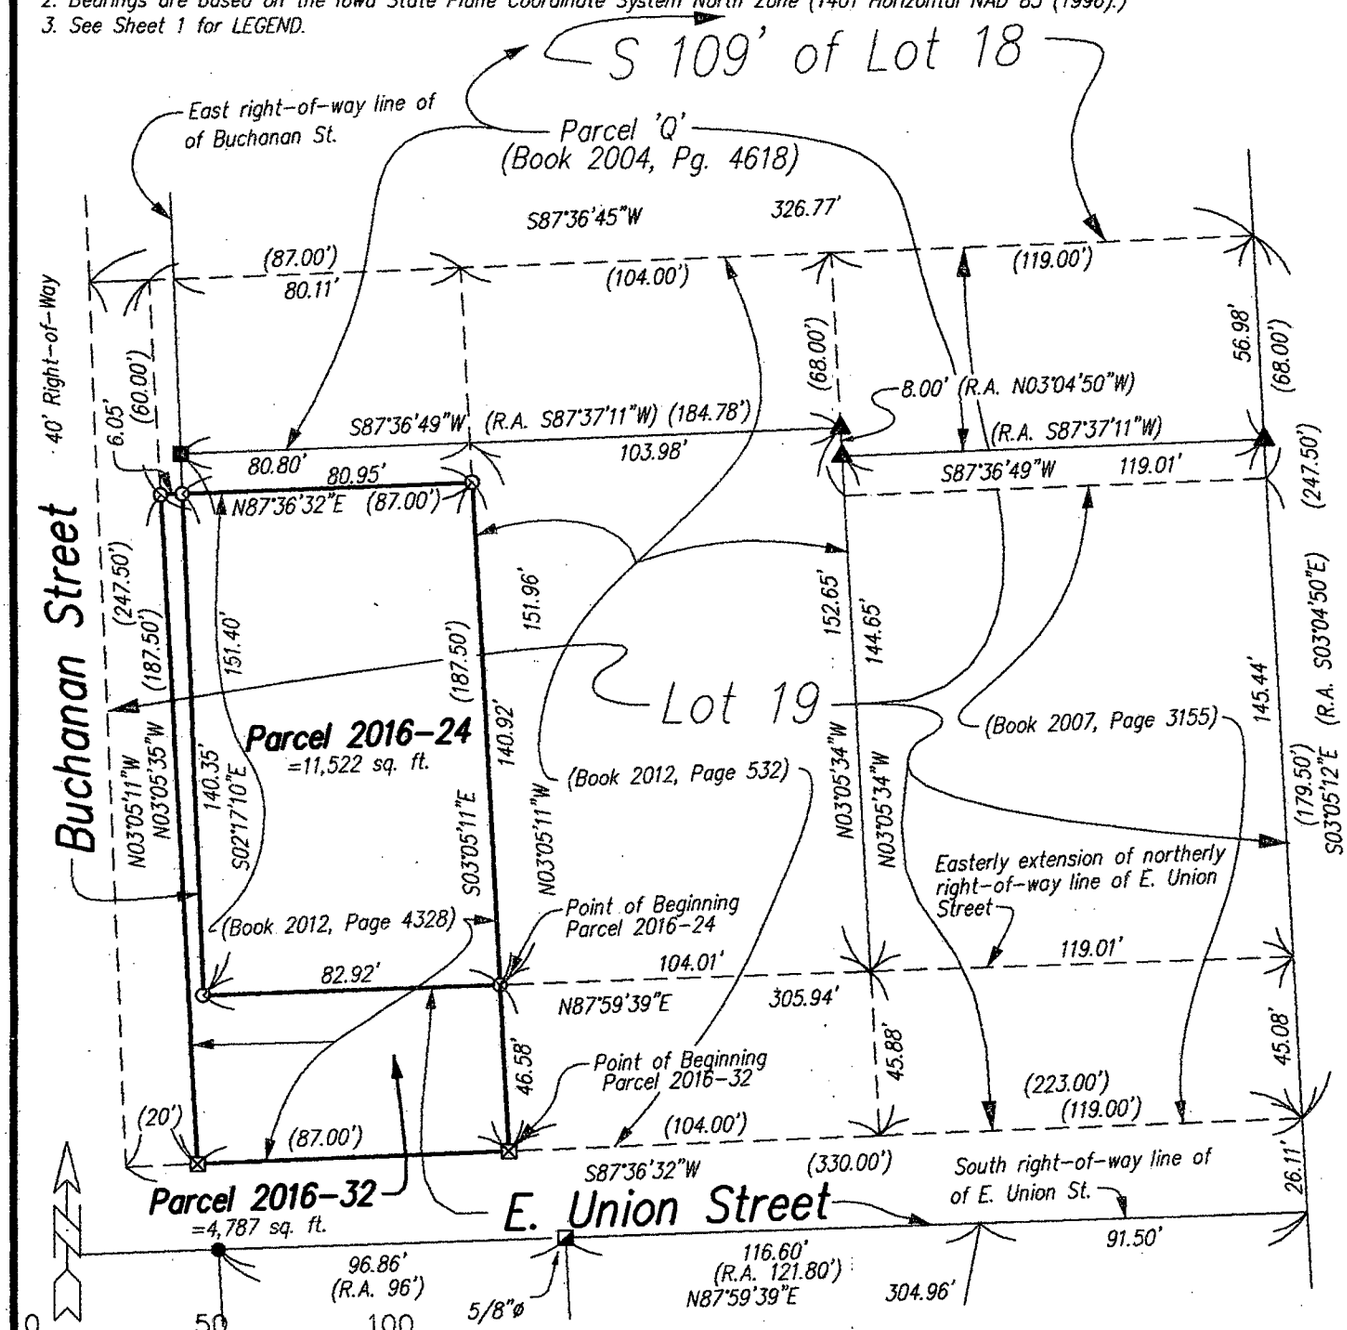

Scale 1" = 50'

Proprietor(s):
Wesley D. Schulte
Survey requested by:
Wesley D. Schulte

Sheet No. 2 of 3
Surveyed: March 2016 (318, 83-86)
August 24, 2016 Drawn By: JJM RRM
S:\Drawings\Surveys\2016\Delaware\WSchulte\Schulte1.dwg

SEAL

LICENSED PROFESSIONAL LAND SURVEYOR
Roger R. Mohn
10165
IOWA

I hereby certify that this land surveying document was prepared and the related survey work was performed by me or under my direct personal supervision and that I am a duly licensed Professional Land Surveyor under the laws of the State of Iowa.

Roger R. Mohn August 29, 2016

Roger R. Mohn Date

License Number 10165

My license renewal date is December 31, 2016

Pages or sheets covered by this seal: Sheet 1 of 3 through 3 of 3.

AMENDED PLAT OF SURVEY OF:

Parcel 2016-24 being part of Lot Nineteen (19) of the subdivision of part of the North One-half (N1/2) of the Southeast Quarter (SE1/4) and the South One-half (S1/2) of the Northeast Quarter (NE1/4) of Section Twenty-nine (29), Township Eighty-nine (89) North, Range Five (5) West of the Fifth Principal Meridian, in the City of Manchester, Delaware County, Iowa containing 11,522 square feet, more or less. The exterior boundary is more particularly described by metes and bounds as follows:

Commencing at the East 1/4 Corner of Section 29, Township 89 North, Range 5 West of the 5th P.M.; thence S 03°-05'12" E, 1349.08 feet along the east line of the SE1/4 of said Section 29; thence S 87°-36'-32" W, 223.00 feet; thence N 03°-05'-11" W, 46.58 feet to the Point of Beginning; thence N 03°-05'-11" W, 140.92 feet; thence S 87°-36'-32" W, 80.95 feet; thence S 02°-17'-10" E, 140.35 feet; thence N 87°-59'-39" E, 82.92 feet to the Point of Beginning. Said described parcel contains 11,522 square feet, more or less. Bearings are based on the Iowa State Plane Coordinate System North Zone (1401) Horizontal NAD 83 (1996).

Parcel 2016-32 being part of Lot Nineteen (19) of the subdivision of part of the North One-half (N1/2) of the Southeast Quarter (SE1/4) and the South One-half (S1/2) of the Northeast Quarter (NE1/4) of Section Twenty-nine (29), Township Eighty-nine (89) North, Range Five (5) West of the Fifth Principal Meridian, in the City of Manchester, Delaware County, Iowa containing 4,787 square feet, more or less. The exterior boundary is more particularly described by metes and bounds as follows:

Commencing at the East 1/4 Corner of Section 29, Township 89 North, Range 5 West of the 5th P.M.; thence S 03°-05'12" E, 1349.08 feet along the east line of the SE1/4 of said Section 29; thence S 87°-36'-32" W, 223.00 feet to the Point of Beginning; thence S 87°-36'-32" W, 87.00 feet; thence N 03°-05'-35" W, 187.50 feet; thence N 87°-36'-32" E, 6.05 feet; thence S 02°-17'-10" E, 140.35 feet; thence N 87°-59'-39" E, 82.92 feet; thence S 03°-05'-11" E, 46.58 feet to the Point of Beginning. Said described parcel contains 4,787 square feet, more or less. Bearings are based on the Iowa State Plane Coordinate System North Zone (1401) Horizontal NAD 83 (1996).