County: Delaware
Section: 29 / Township: 88 North /Range: 6 West
Aliquot Part: S 1/2-NW 1/4
City :
Subdivision:
Block:
Lot(s):
Proprietor: Rachael Ann Wickman
Requested By: Tom Wickman

FILED

NOV 03 2016

DELAWARE COUNTY ASSESSOR

FILED

NOV 3 2016

CARLA K. BECKER
DELAWARE COUNTY AUDITOR

Book 2016 Page 3053


Document 2016 3053 Type 06 002 Pages 1
Date 11/03/2016 Time 9:02:18AM
Rec Amt $7.00

Daneen Schindler, RECORDER/REGISTRAR
DELAWARE COUNTY IOWA

PREPARED BY/RETURN TO: RANDALL L. RATTENBORG 105 W. MAIN ST., MANCHESTER, IA 52057 563-927-2434

RETRACEMENT PLAT

North Line of the S 1/2 of the Northwest Quarter; in Section 29, Township 88 North, Range 6 West of the 5th P.M., Delaware County, Iowa

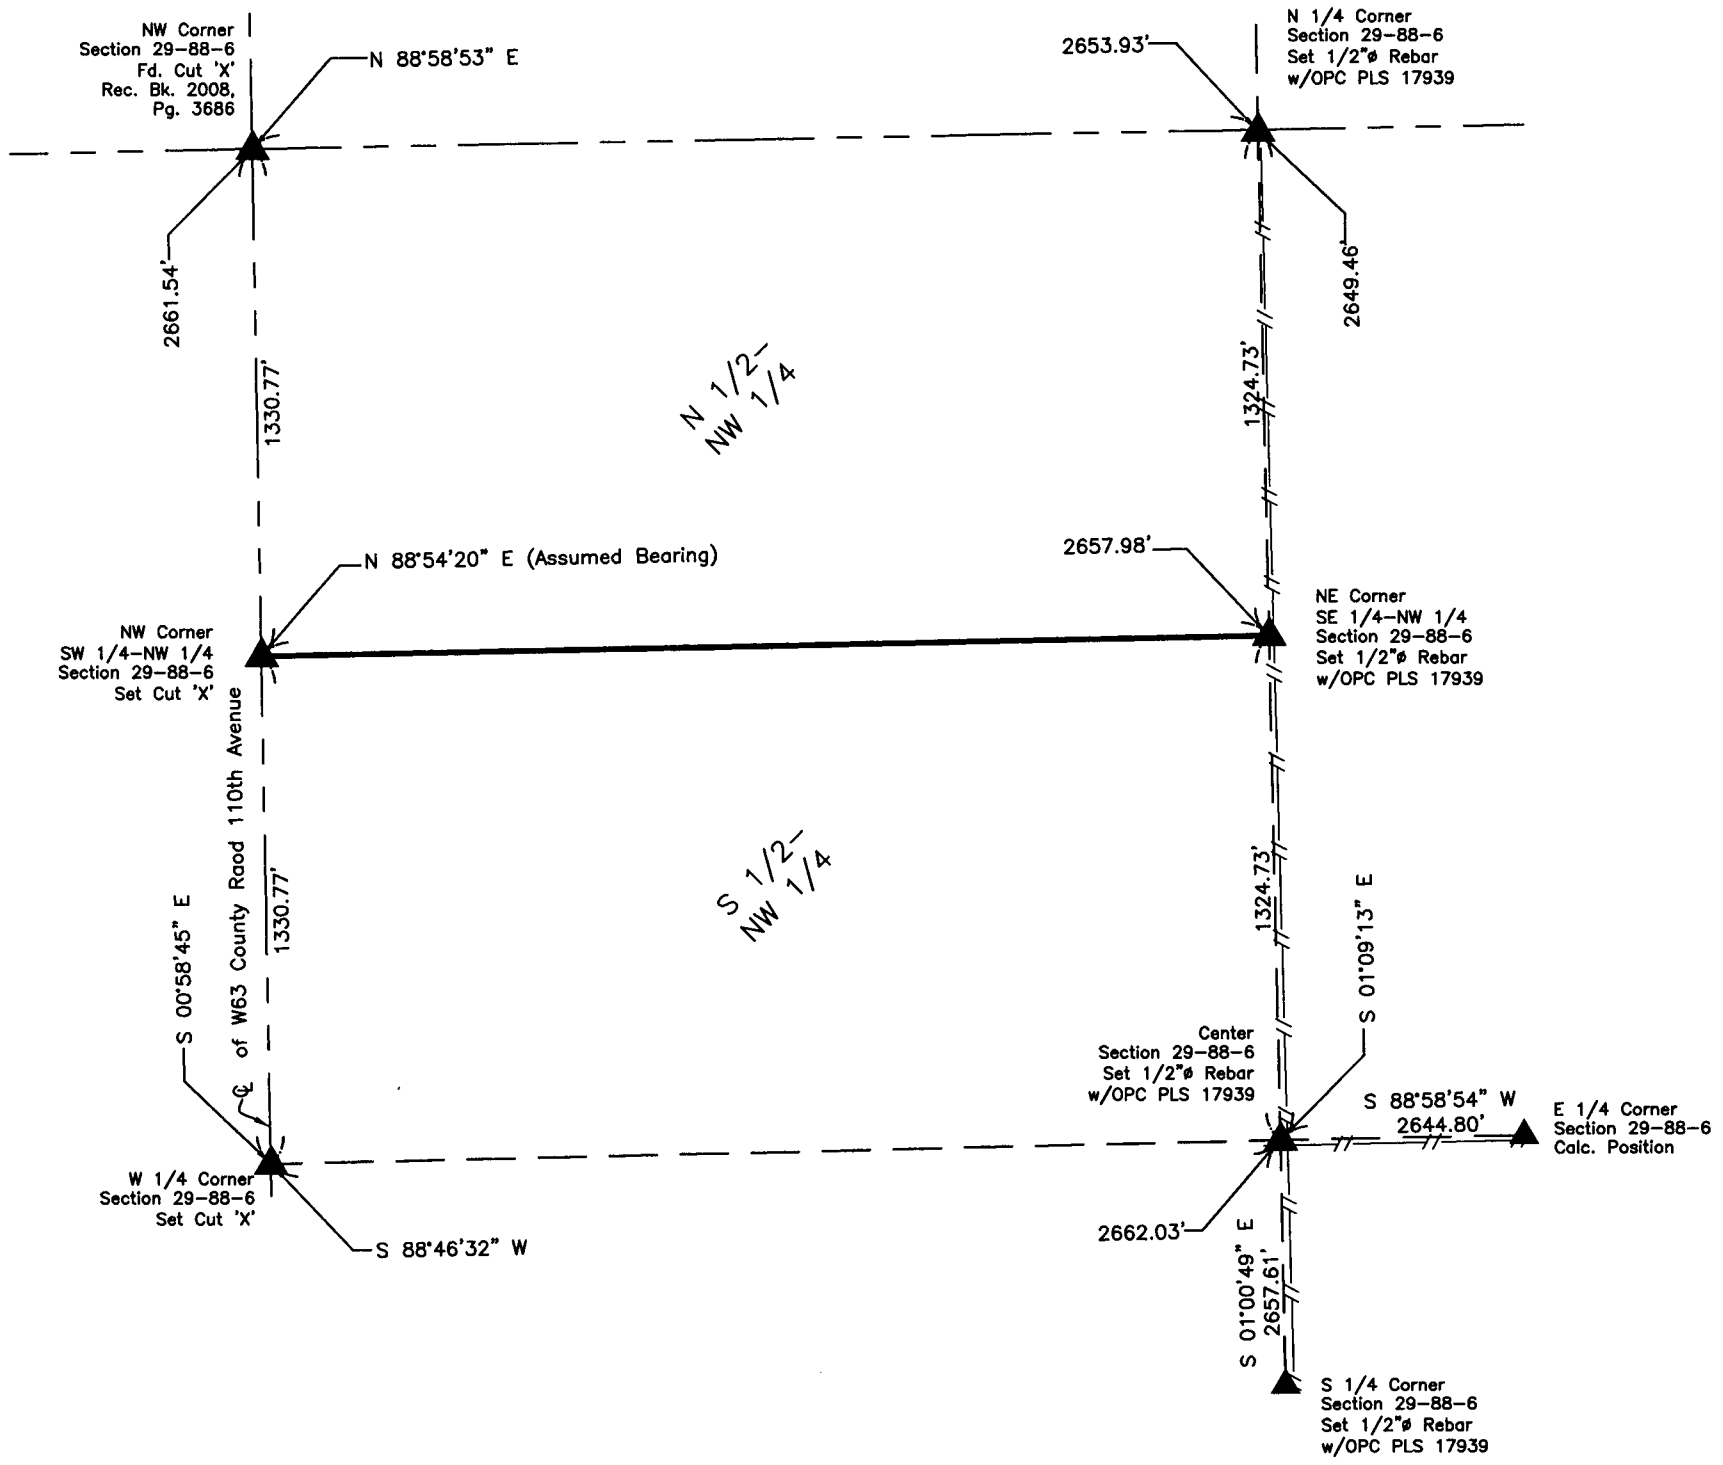

North Line of the S 1/2 of the Northwest Quarter; in Section 29, Township 88 North, Range 6 West of the 5th P.M., Delaware County, Iowa.

Subject to Easement of Records.

SURVEYED ON: October 18, 2016
SURVEY REQUESTED BY: Tom Wickman

Q:\Civil3D_Survey\GPS Box 41\dwg\GPS Box 41.dwg

LICENSED PROFESSIONAL LAND SURVEYOR
RANDALL L. RATTENBORG
17939
IOWA

SHEETS COVERED BY THIS SEAL: This Sheet Only

PROPRIETORS: Rachael Ann Wickman

I HEREBY CERTIFY THAT THIS LAND SURVEYING DOCUMENT WAS PREPARED AND THE RELATED SURVEY WORK WAS PERFORMED BY ME OR UNDER MY DIRECT PERSONAL SUPERVISION AND THAT I AM A DULY LICENSED PROFESSIONAL LAND SURVEYOR UNDER THE LAWS OF THE STATE OF IOWA.

11/3/16

RANDALL L. RATTENBORG P.L.S. LIC. #17939 DATE
MY LICENSE RENEWAL DATE IS DECEMBER 31, 2017

BURRINGTON GROUP, INC.
Civil Engineering | Land Surveying
105 W. Main Street Manchester, Iowa 52057 burringtongroup.com

PROJECT NO. 16-139
SCALE: 1" = 500'
DATE: 10/20/16
DRAWN BY: dm
CHECKED BY: ddk/rr
GPS BOX: 41
SHEET 1 OF 1

LEGEND

- SECTION CORNER
- SECTION LINE
- QUARTER LINE
- QTR.-QTR. LINE
- FENCE LINE
- BOUNDARY ESTABLISHED ORANGE PLASTIC CAP (OPC)

500 0 500

SCALE: 1" = 500'