COUNTY: DELAWARE	
SECTION 29, T90N, R4W	
ALIQUOT PART: N1/2 NW1/4	
CITY: GREELEY	
LOT: 1	
SUBDIVISION: N1/2 NW1/4 SEC. 29, T90N, R4W	
PROPRIETORS: STEVE & DARLENE CORNWELL	
REQUESTED BY: STEVE CORNWELL	

FILED
DEC 12 2016
DELAWARE COUNTY ASSESSOR

FILED
DEC 12 2016
CARLA K. BECKER
DELAWARE COUNTY AUDITOR


Book 2016 Page 3418
Document 2016 3418 Type 06 002 Pages 1
Date 12/12/2016 Time 3:02:51PM
Rec Amt $7.00

Daneen Schindler, RECORDER/REGISTRAR
DELAWARE COUNTY IOWA

PREPARED BY BILL BURGER 510 3RD STREET WEST COURT WORTHINGTON IOWA 52078 (563) 855 2028

PLAT OF RETRACEMENT SURVEY

THE EASTERLY LINES AND PART OF THE SOUTHERLY LINE OF THAT PART OF LOT 1 OF THE NORTH HALF (N1/2) OF THE NORTHWEST QUARTER (NW1/4) OF SECTION TWENTY-NINE (29), TOWNSHIP NINETY NORTH (T90N), RANGE FOUR WEST (R4W) OF THE FIFTH PRINCIPAL MERIDIAN, DELAWARE COUNTY, IOWA AS DESCRIBED BY DEED RECORDED IN BOOK 2009, PAGE 1154 IN THE OFFICE OF THE DELAWARE COUNTY RECORDER

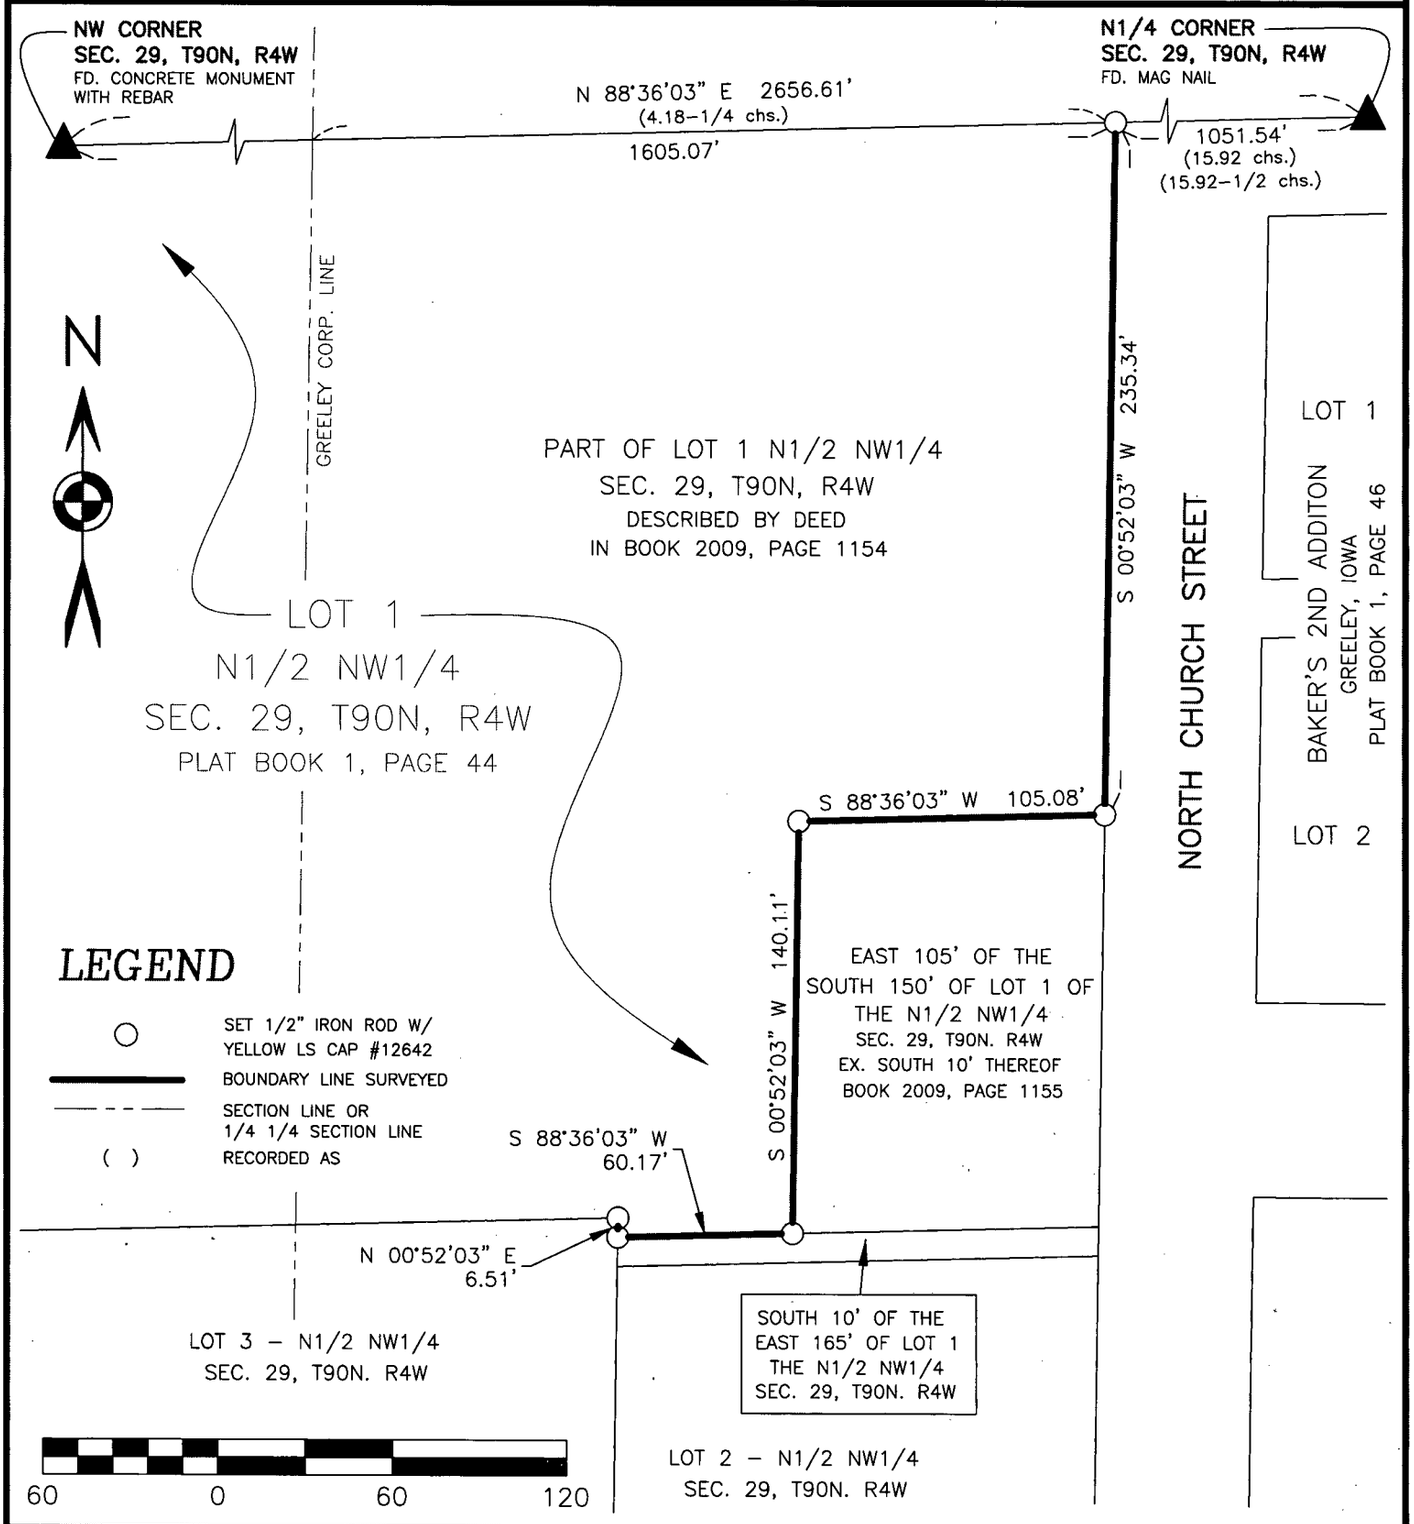

LICENSED LAND SURVEYOR
WILLIAM H. BURGER
12642
IOWA

NO. OF SHEETS COVERED BY THIS SEAL: 1

DATE OF SURVEY: 9/26/2016 | SHEET 1 OF 1

PROPRIETORS: STEVE & DARLENE CORNWELL | SCALE: 1" = 60'

I HEREBY CERTIFY THAT THIS LANDSURVEYING DOCUMENT WAS PREPARED AND RELATED SURVEY WORK WAS PERFORMED BY ME OR UNDER MY DIRECT PERSONAL SUPERVISION AND THAT I AM A DULY LICENSED LAND SURVEYOR UNDER THE LAWS OF THE STATE OF IOWA. MY LICENSE RENEWAL DATE IS DECEMBER 31, 2016

William H Burger 12/12/16

WILLIAM H. BURGER #12642 DATE

Wm. Burger
LandSurveyor
510 3rd Street West Court
Worthington, Iowa 52078