Book 2017 Page 1189

Document 2017 1189 Type 06 001 Pages 1
Date 5/02/2017 Time 11:13:10AM
Rec Amt $.00

Daneen Schindler, RECORDER/REGISTRAR
DELAWARE COUNTY IOWA

INDEX LEGEND	
LOCATION:	NW1/4 OF SECTION 34, T90N, R4W
REQUESTOR:	DELAWARE COUNTY ENGINEER'S OFFICE
SURVEYOR:	BRAD BURGER
SURVEYOR COMPANY:	DELAWARE COUNTY ENGINEER'S OFFICE
RETURN TO:	DELAWARE COUNTY ENGINEER'S OFFICE, 2139 HIGHWAY 38, MANCHESTER, IOWA 52057 | 563-927-3505

Prepared by Brad Burger Delaware County Engineer's Office 2139 Highway 38, Manchester, Iowa 52057 Phone 563-927-3505

MONUMENT PRESERVATION CERTIFICATE

Land Survey Monuments situated in the NW1/4 *in Section* 34, *Township* 90N, *Range* 4W, *of the Fifth Principal Meridian, Delaware County, Iowa.*


Public improvement project: H.M.A. Resurfacing, Project Number FM-C028(88)--55-28

Certificate was prepared under the jurisdiction of: Delaware County Engineer's Office

Procedure used to preserve the position of the monument:

PRIOR TO THE H.M.A. RESURFACING ROAD PROJECT, I ESTABLISHED GPS COORDINATES ON EXISTING CUT X'S FOUND AS SHOWN BELOW, AFTER COMPLETION OF SAID ROAD PROJECT, I SET MAG NAILS WITH WASHERS AT THE EXACT SAME GPS COORDINATES AS ESTABLISHED PREVIOUSLY. COORDINATES WERE DERIVED FROM THE IOWA DEPARTMENT OF TRANSPORTATION REAL TIME NETWORK. COORDINATE SYSTEM USED WAS THE U.S. STATE PLANE 1983, IOWA NORTH ZONE (1401). DATUM USED WAS THE NAD83 (2011).

PLAN VIEW

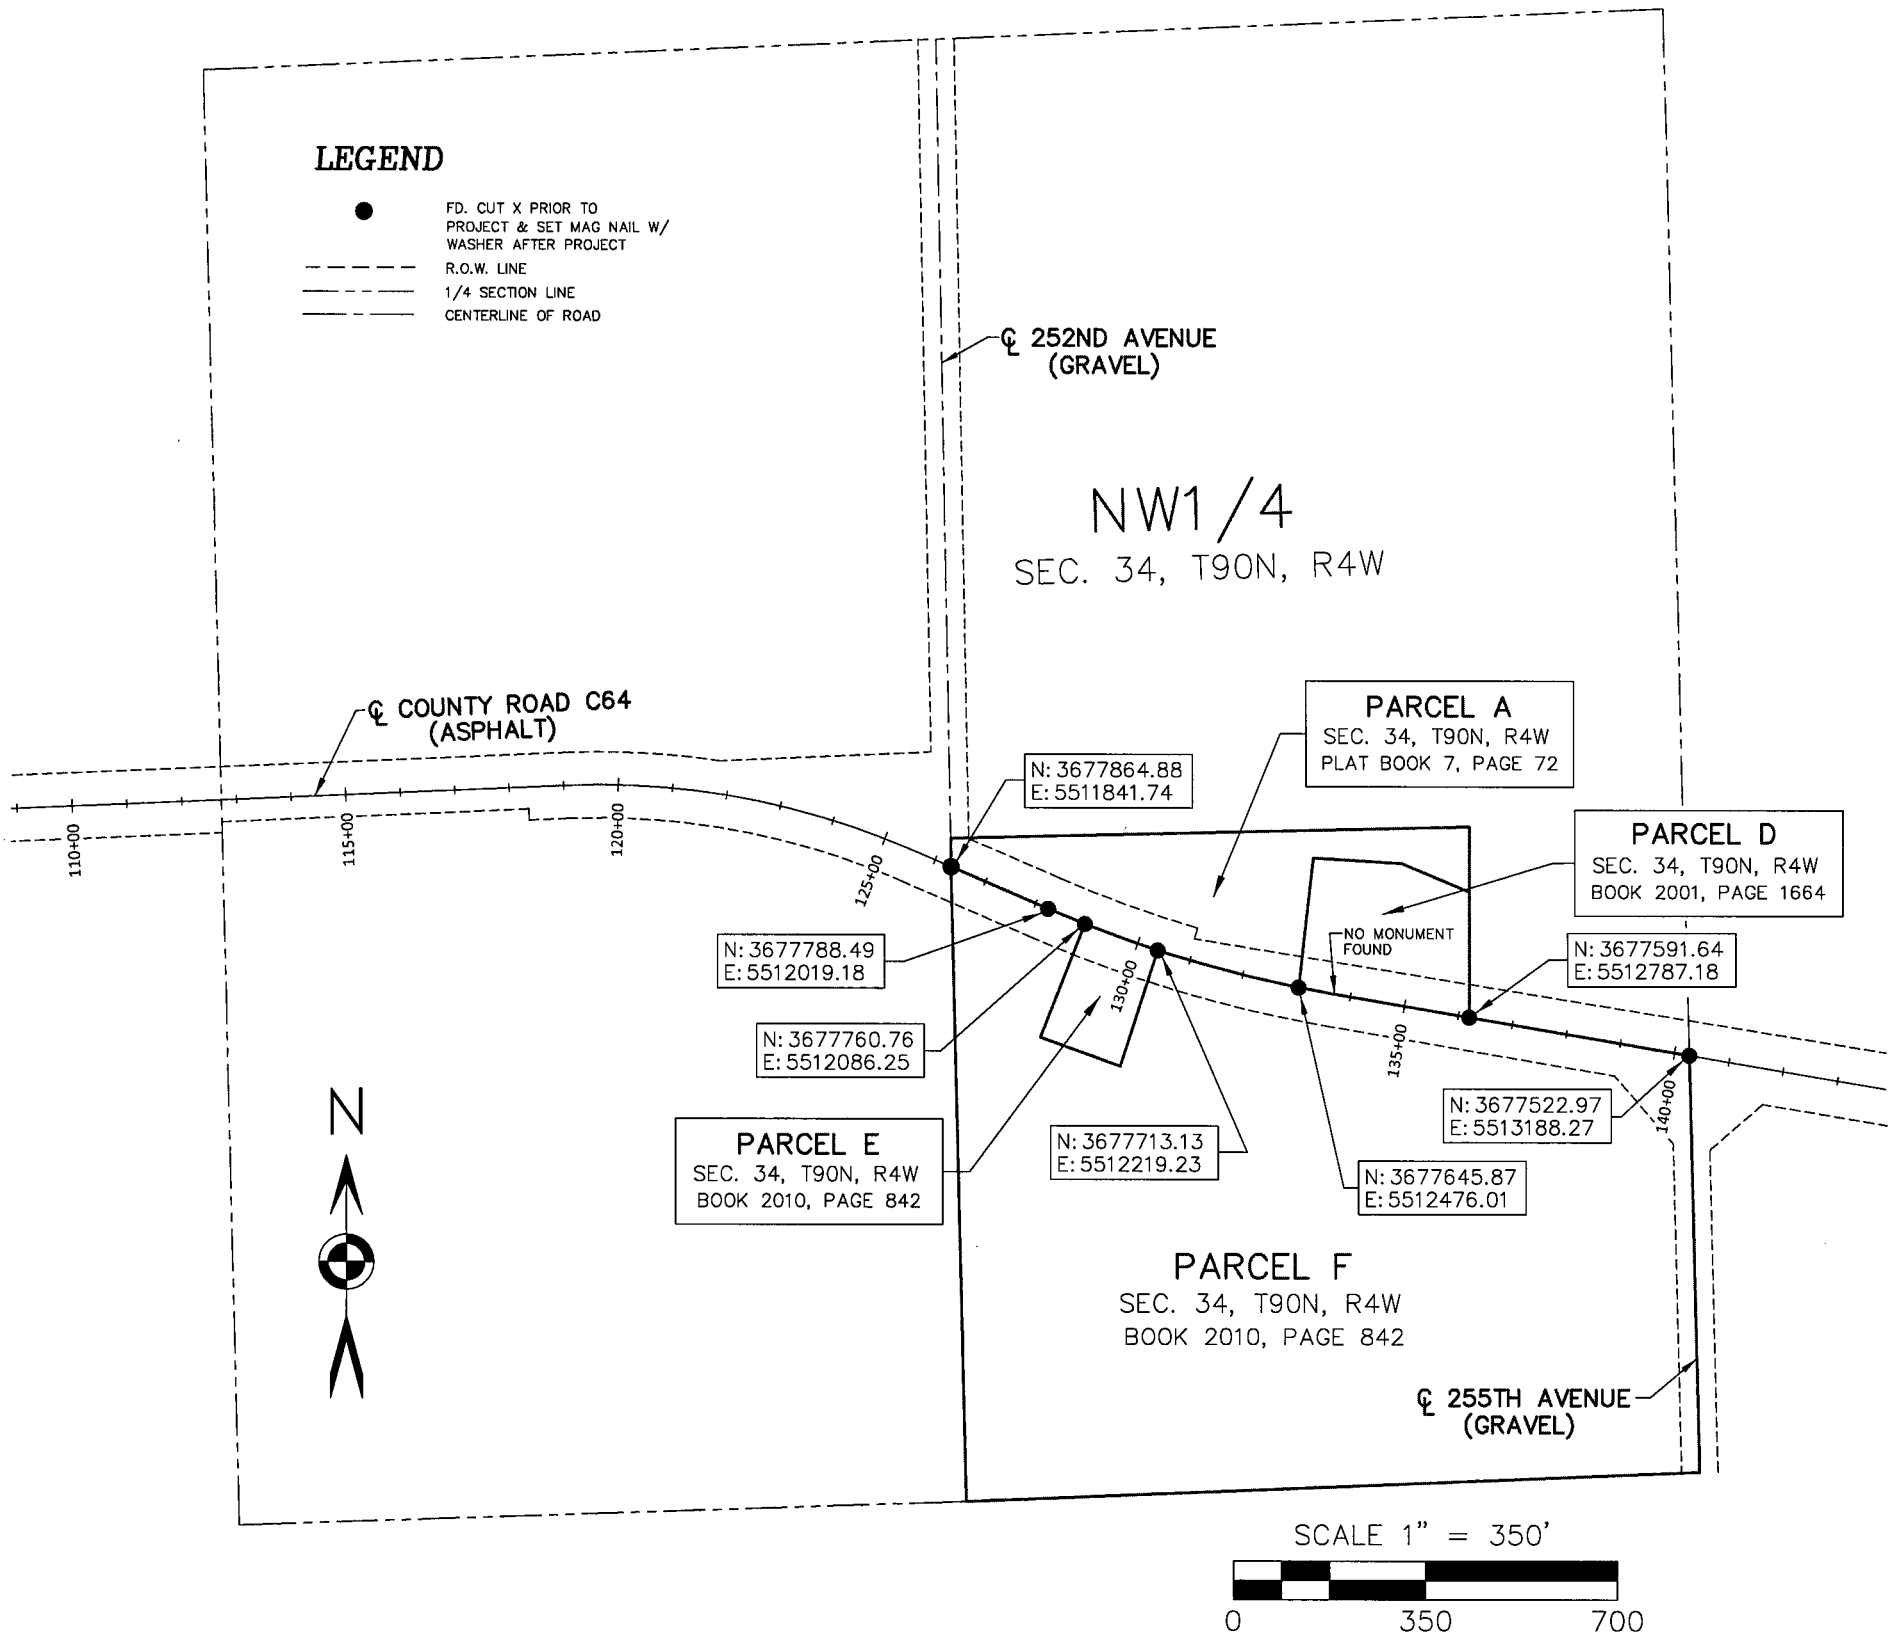

LICENSED LAND SURVEYOR
BRAD J. BURGER
20281
IOWA

I hereby certify that this land surveying document was prepared and related survey work was performed by me or under my direct personal supervision and that I am a duly licensed Land Surveyor under the laws of the State of Iowa.

Brad J. Burger 5/1/17

Brad J. Burger *Date*

License number 20281

My license renewal date is December 31, 2018

Pages or Sheets covered by this seal: Sheet 1 of 1