Recorder's Index
County: Delaware
Section: 20-89-5
Quarter Section: NE1/4
City: N/A
Subdivision: Schulte's Subdivision of Part of the NE1/4 of 20-89-5
Block: N/A
Lot(s): 4
Proprietor: Barry B. Beeh
Requested By: Barry B. Beeh

FILED
Delaware Co. Auditor
JUL 17 2017

FILED
Delaware Co. Assessor
JUL 17 2017

Book 2017 Page 1959


Document 2017 1959 Type 06 002 Pages 1
Date 7/17/2017 Time 11:03:36AM
Rec Amt $7.00

Daneen Schindler, RECORDER/REGISTRAR
DELAWARE COUNTY IOWA

Prepared by/Return to: FEHR GRAHAM, 1919 210th Street, Manchester IA 52057 – Ph: (563)927-2060

Retracement Plat of Survey

Lot 4 of Schulte's Subdivision of Part of the NE1/4 of Section 20-T89N-R5W Delaware County, Iowa

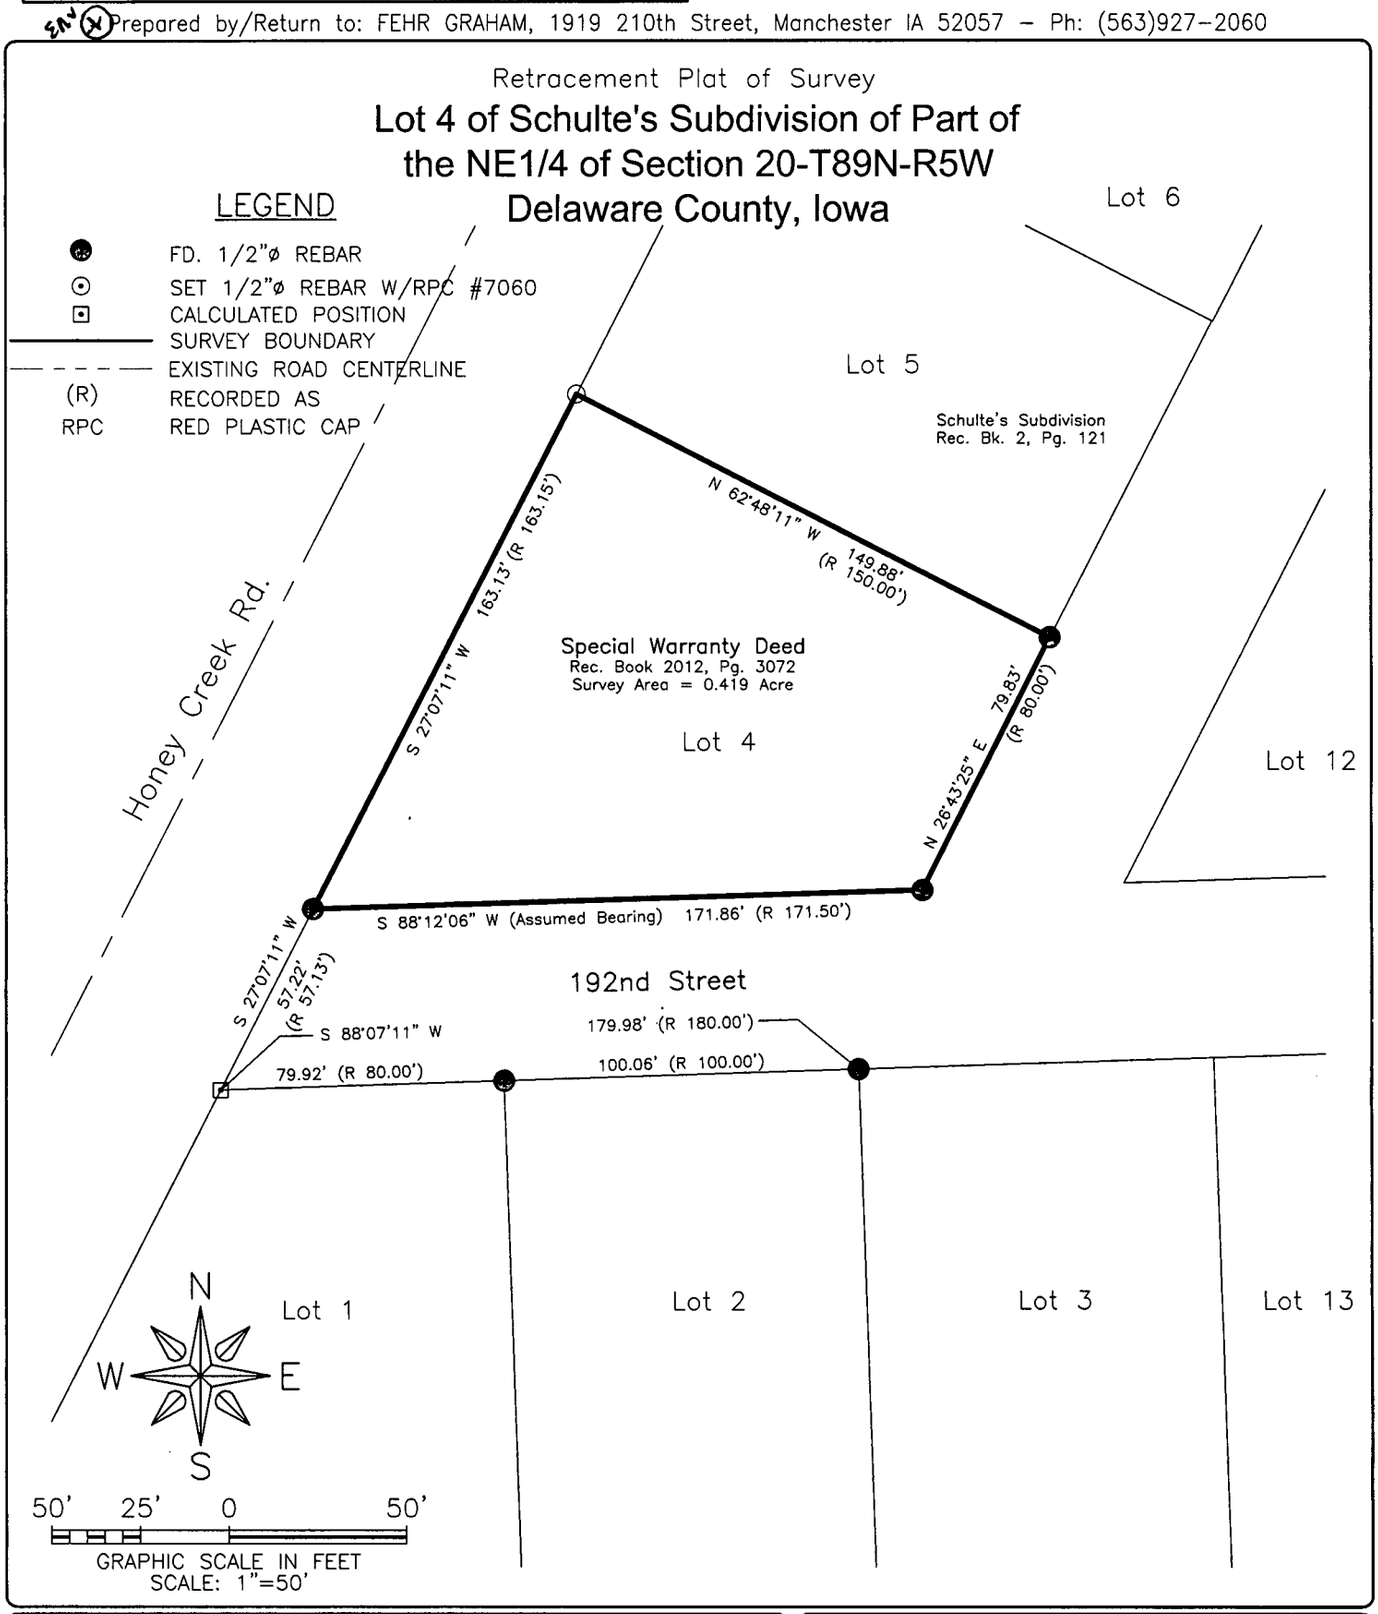

PROF. ENGINEER & LAND SURVEYOR
LYLE G. TeKIPPE 7060
IOWA

I hereby certify that this land surveying document was prepared and the related survey work was performed by me or under my direct personal supervision and that I am a duly licensed Land Surveyor under the laws of the State of Iowa.

Lyle G. TeKippe, P.E. & P.L.S. — 7-11-17 Date
License Number: 7060
My license renewal date is December 31, 2018.
Sheets covered by this seal: This Sheet Only.

FEHR GRAHAM
ENGINEERING & ENVIRONMENTAL
2016 FEHR GRAHAM

ILLINOIS
IOWA
WISCONSIN

G:\C3D\17\17-205\17-205 Legal.dwg

FLD BK: Del. Co. Delaware Twp. 1
PG: 44-45

JOB NUMBER: 17-205

SURVEY WAS COMPLETED ON: June 27, 2017

SHEET NUMBER: 1 of 1