PLAT OF SURVEY

RETRACEMENT OF LOT 11 OF LOGAN-BLACK FIRST ADDITION TO DELAWARE COUNTY, IOWA, A REPLAT OF LOTS 1 & 2 OF LOGAN'S 5TH SUBDIVISION

FILED
Recorder's Stamp: Delaware Co. Auditor
DEC 18 2017

FILED
Delaware Co. Assessor
DEC 18 2017


Book 2017 Page 3437

Document 2017 3437 Type 06 002 Pages 1
Date 12/18/2017 Time 11:00:25AM
Rec Amt $7.00

Daneen Schindler, RECORDER/REGISTRAR
DELAWARE COUNTY IOWA

Index Legend

Location: Lot 11, Logan-Black First Addition to Delaware County, Iowa Section 14, Township 88 North, Range 5 West of the 5th Principal Meridan
Requestor: Gary Bouzek
Proprietor: Gary Bouzek
Surveyor: Stephen M. Brain
Surveyor Company: Brain Engineering, Inc.
Return To: S. M. Brain, 1540 Midland Ct NE Cedar Rapids, IA 52402 or mikeb@brain-eng.com | (319) 294-9424

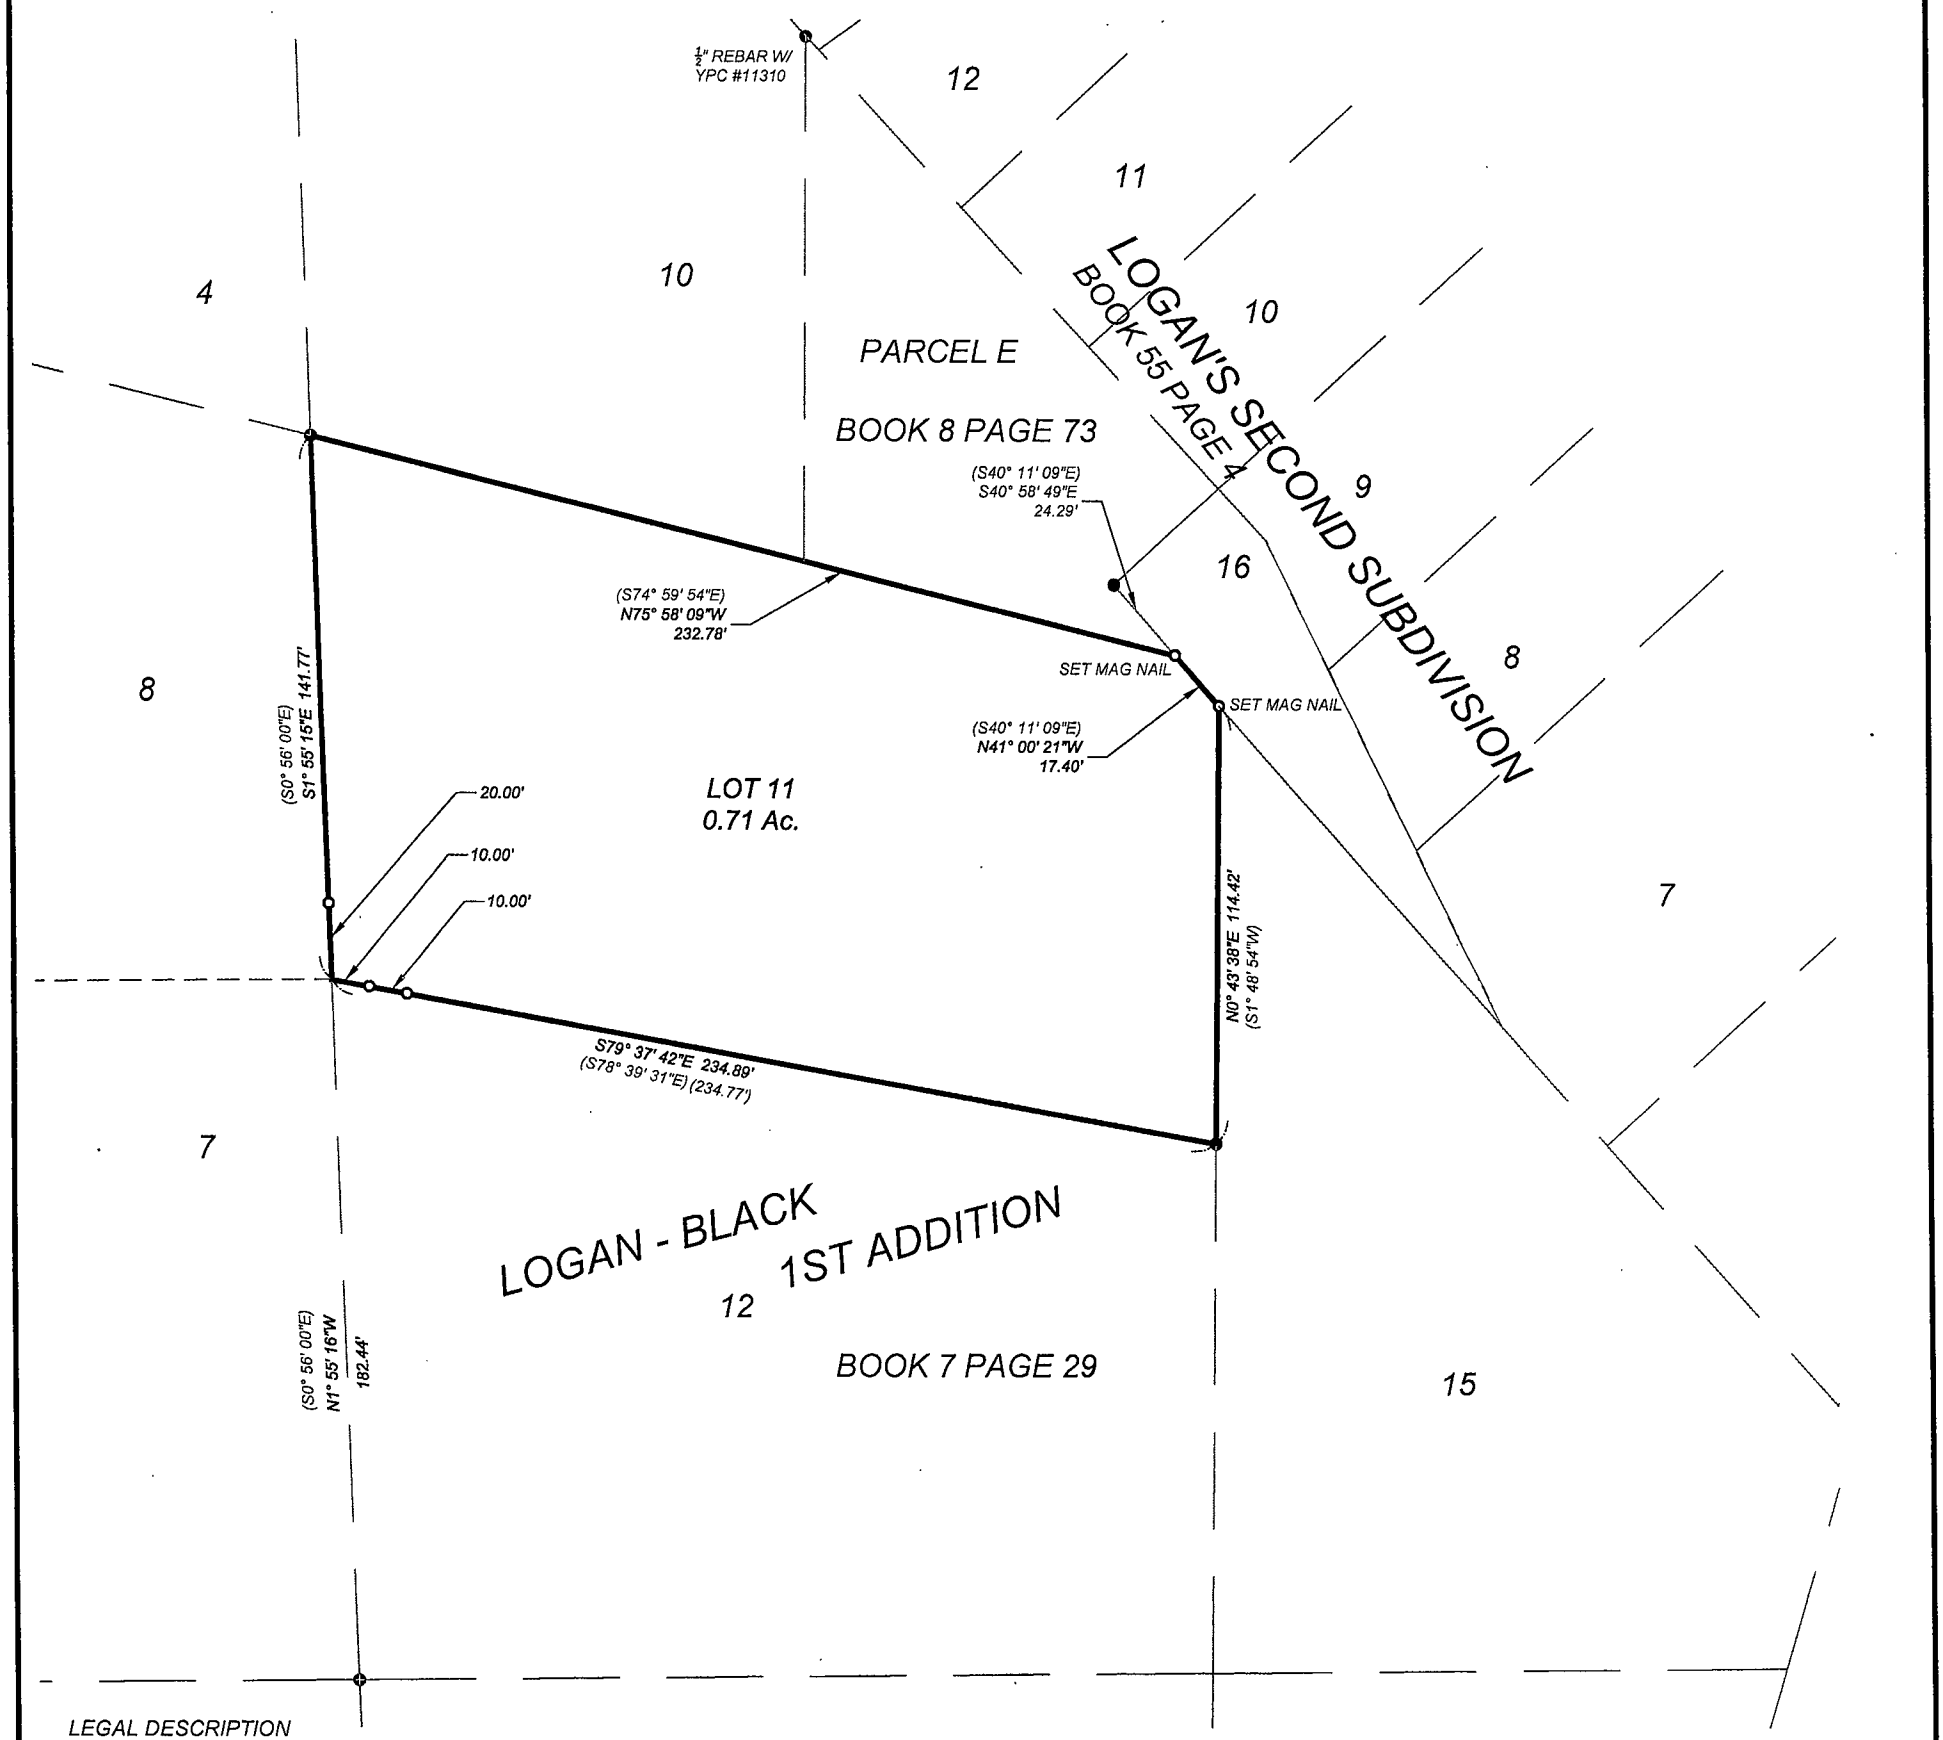

LEGAL DESCRIPTION
LOT 11 OF LOGAN-BLACK FIRST ADDITION TO DELAWARE COUNTY, IOWA. (AS RECORDED IN THE DELAWARE COUNTY OFFICE OF THE RECORDER IN BOOK 2017 PAGE 2986).

NOTE: ALL MEASUREMENTS IN FEET AND DECIMALS THEREOF.

LICENSED LAND SURVEYOR
STEPHEN MICHAEL BRAIN
9647
IOWA

I hereby certify that this land surveying document and the related survey work was performed by me or under my direct personal supervision and that I am a duly licensed Land Surveyor under the laws of the State of Iowa.
Signed Date 12/15/17
Stephen Michael Brain, L.S.
My License Renewal Date Is December 31, 2018
License Number 9647
Pages or sheets covered by this seal: THIS PAGE

0 25 50 100

N

- ▲ FOUND SECTION CORNER
- ● FOUND 1/2" REBAR W/ YPC 10908 OR AS LABELED
- ⊠ FOUND CHISELLED X
- △ SET SECTION CORNER
- ○ SET 1/2" REBAR W/YPC #9647
- × SET CHISELLED X
- POB POINT OF BEGINNING
- () RECORDED AS
- SCM 4"x 4" CONCRETE POST w/DISK
- UE UTILITY EASEMENT
- P.O.S. PLAT OF SURVEY
- YPC YELLOW PLASTIC CAP

DATE OF SURVEY: 11/20/17

Project No: 527717-10

Title: **PLAT OF SURVEY**

RETRACEMENT

BRAIN ENGINEERING, INC.
CIVIL · LAND DEVELOPMENT · SURVEYING · TRANSPORTATION

Drawn: DJB	Book: 361
12/1/17	
Checked: SWB 12/14/17	Scale: 1"=50'

K:\Proj\527717-10 Bouzek\527717-10 Bouzek Retracement.dwg