INDEX LEGEND	
LOCATION:	LOT 8, CONNOLLY'S RIVERVIEW ADDITION TO DELAWARE COUNTY, IOWA SE OF NE, SEC. 30, T88N, R4W
PROPRIETORS:	LOT 8 CONNOLLY'S RIVERVIEW ADDITION - RILEY MCDERMOTT PERPETUAL USE AREA ADJACENT TO LOT 8 - LAKE DELHI COMBINED RECREATIONAL FACILITY AND WATER QUALITY DISTRICT
REQUESTOR:	RILEY MCDERMOTT
SURVEYOR:	BILL BURGER
SURVEYOR COMPANY:	WM. BURGER LANDSURVEYOR
RETURN TO:	BILL BURGER, 510 3RD STREET WEST COURT, WORTHINGTON, IA 52078 | (563) 855-2028

FILED
Delaware Co. Assessor
DEC 18 2017

FILED
Delaware Co. Auditor
DEC 18 2017

Book 2017 Page 3452

Document 2017 3452 Type 06 002 Pages 1
Date 12/18/2017 Time 2:33:48PM
Rec Amt $7.00


Daneen Schindler, RECORDER/REGISTRAR
DELAWARE COUNTY IOWA

ENV (X) PREPARED BY BILL BURGER 510 3RD STREET WEST COURT, WORTHINGTON, IOWA 52078 (563) 855 2028

RETRACEMENT PLAT OF SURVEY

THE EASTERLY LINE OF LOT 8 OF CONNOLLY'S RIVERVIEW ADDITION TO DELAWARE COUNTY, IOWA AND THE EASTERLY LINE OF THE PERPETUAL USE AREA ADJACENT TO SAID LOT 8 AS SHOWN ON PLAT OF CONNOLLY'S RIVERVIEW ADDITION TO DELAWARE COUNTY, IOWA, ALL IN SECTION THIRTY (30), TOWNSHIP EIGHTY-EIGHT NORTH (T88N), RANGE FOUR WEST (R4W) OF THE FIFTH PRINCIPAL MERIDIAN, DELAWARE COUNTY, IOWA

NOTE: THIS PLAT IS SUBJECT TO EASEMENTS OF RECORD AND NOT OF RECORD

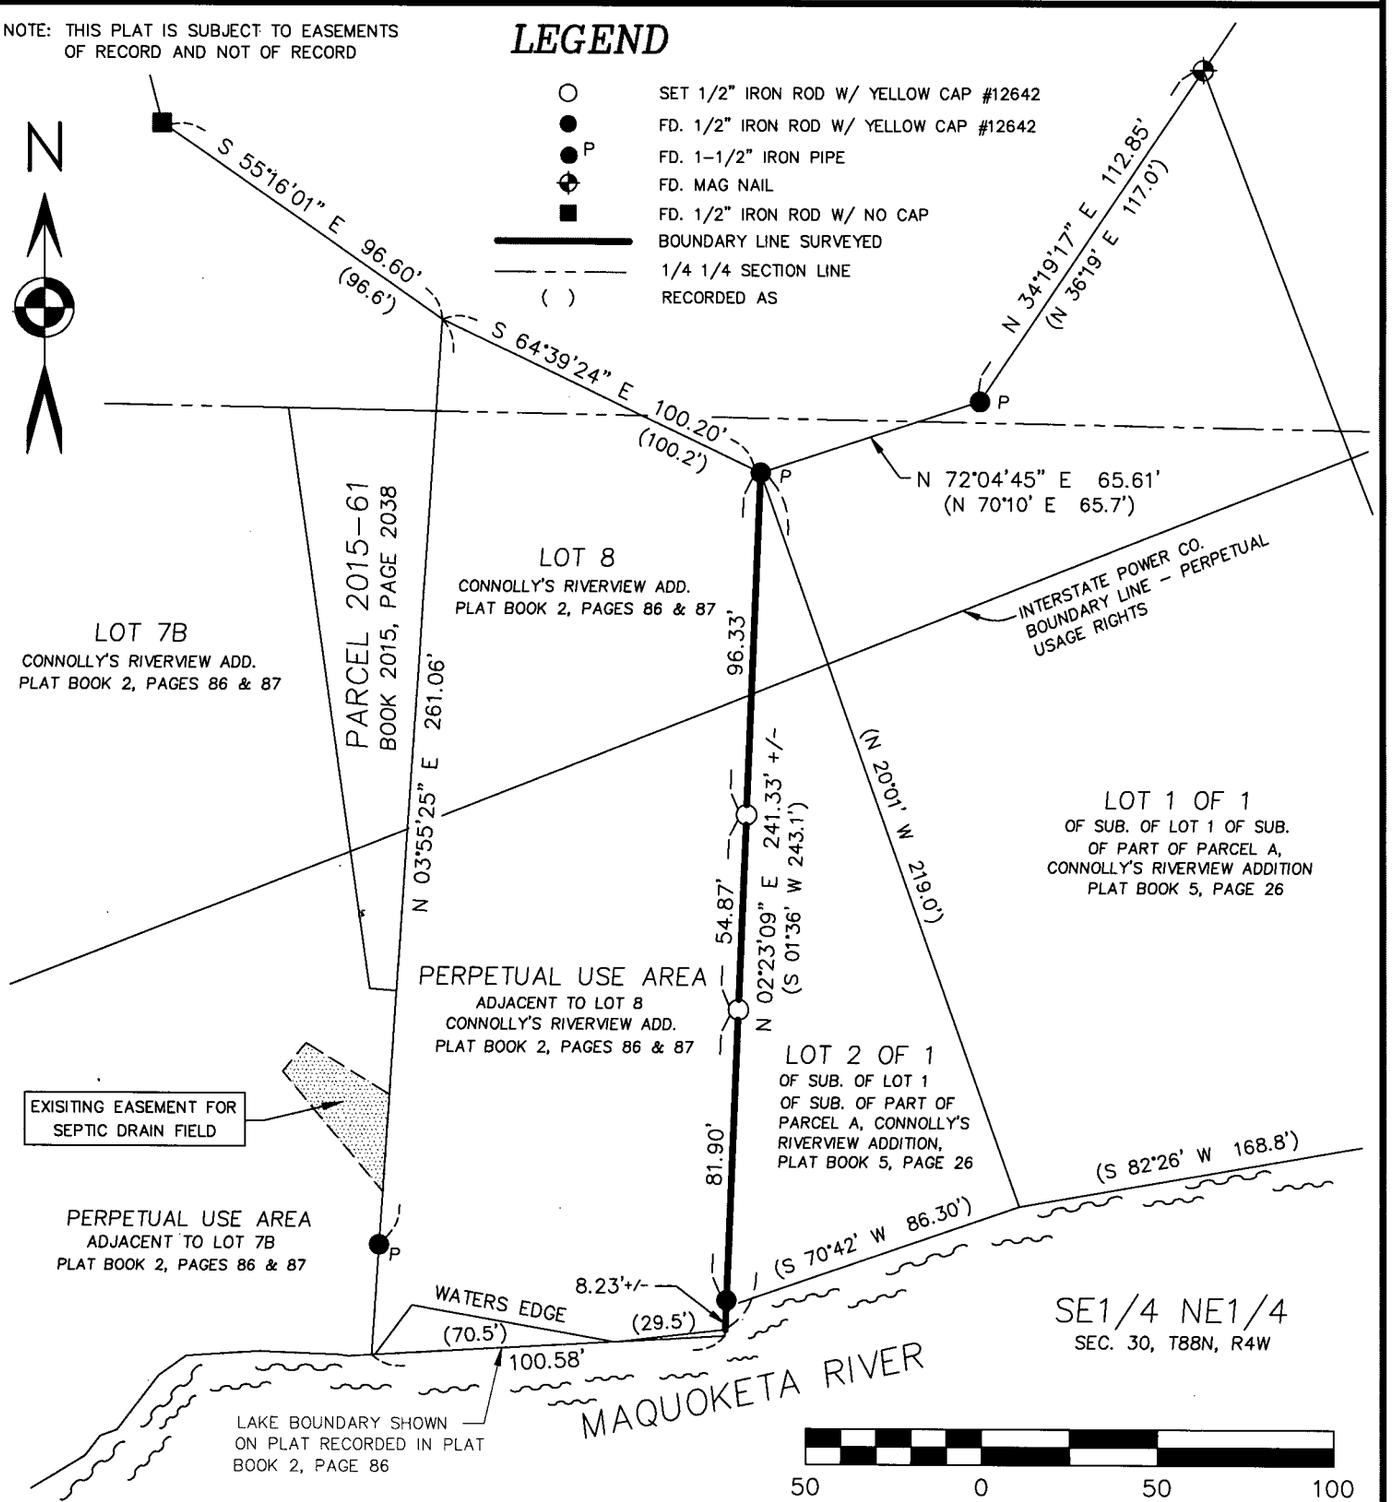

LICENSED LAND SURVEYOR
WILLIAM H. BURGER
12642
IOWA

NO. OF SHEETS COVERED BY THIS SEAL 1

DATE OF SURVEY: 12/1/2017 | SCALE: 1" = 50' | SHEET 1 OF 1

PROPRIETORS: SEE INDEX LEGEND

I HEREBY CERTIFY THAT THIS LANDSURVEYING DOCUMENT WAS PREPARED AND RELATED SURVEY WORK WAS PERFORMED BY ME OR UNDER MY DIRECT PERSONAL SUPERVISION AND THAT I AM A DULY LICENSED LAND SURVEYOR UNDER THE LAWS OF THE STATE OF IOWA. MY LICENSE RENEWAL DATE IS DECEMBER 31, 2018

William H Burger 12/18/17

WILLIAM H. BURGER #12642 DATE

Wm. Burger LandSurveyor
510 3rd Street West Court
Worthington, Iowa 52078