
RETRACEMENT PLAT OF SURVEY

THE NORTH RIGHT OF WAY EASEMENT LINE OF 280TH STREET IN THE SOUTHEAST QUARTER (SE1/4) OF SECTION THIRTY–FIVE (35), TOWNSHIP EIGHTY–EIGHT NORTH (T88N), RANGE SIX WEST (R6W) OF THE FIFTH PRINCIPAL MERIDIAN, DELAWARE COUNTY, IOWA

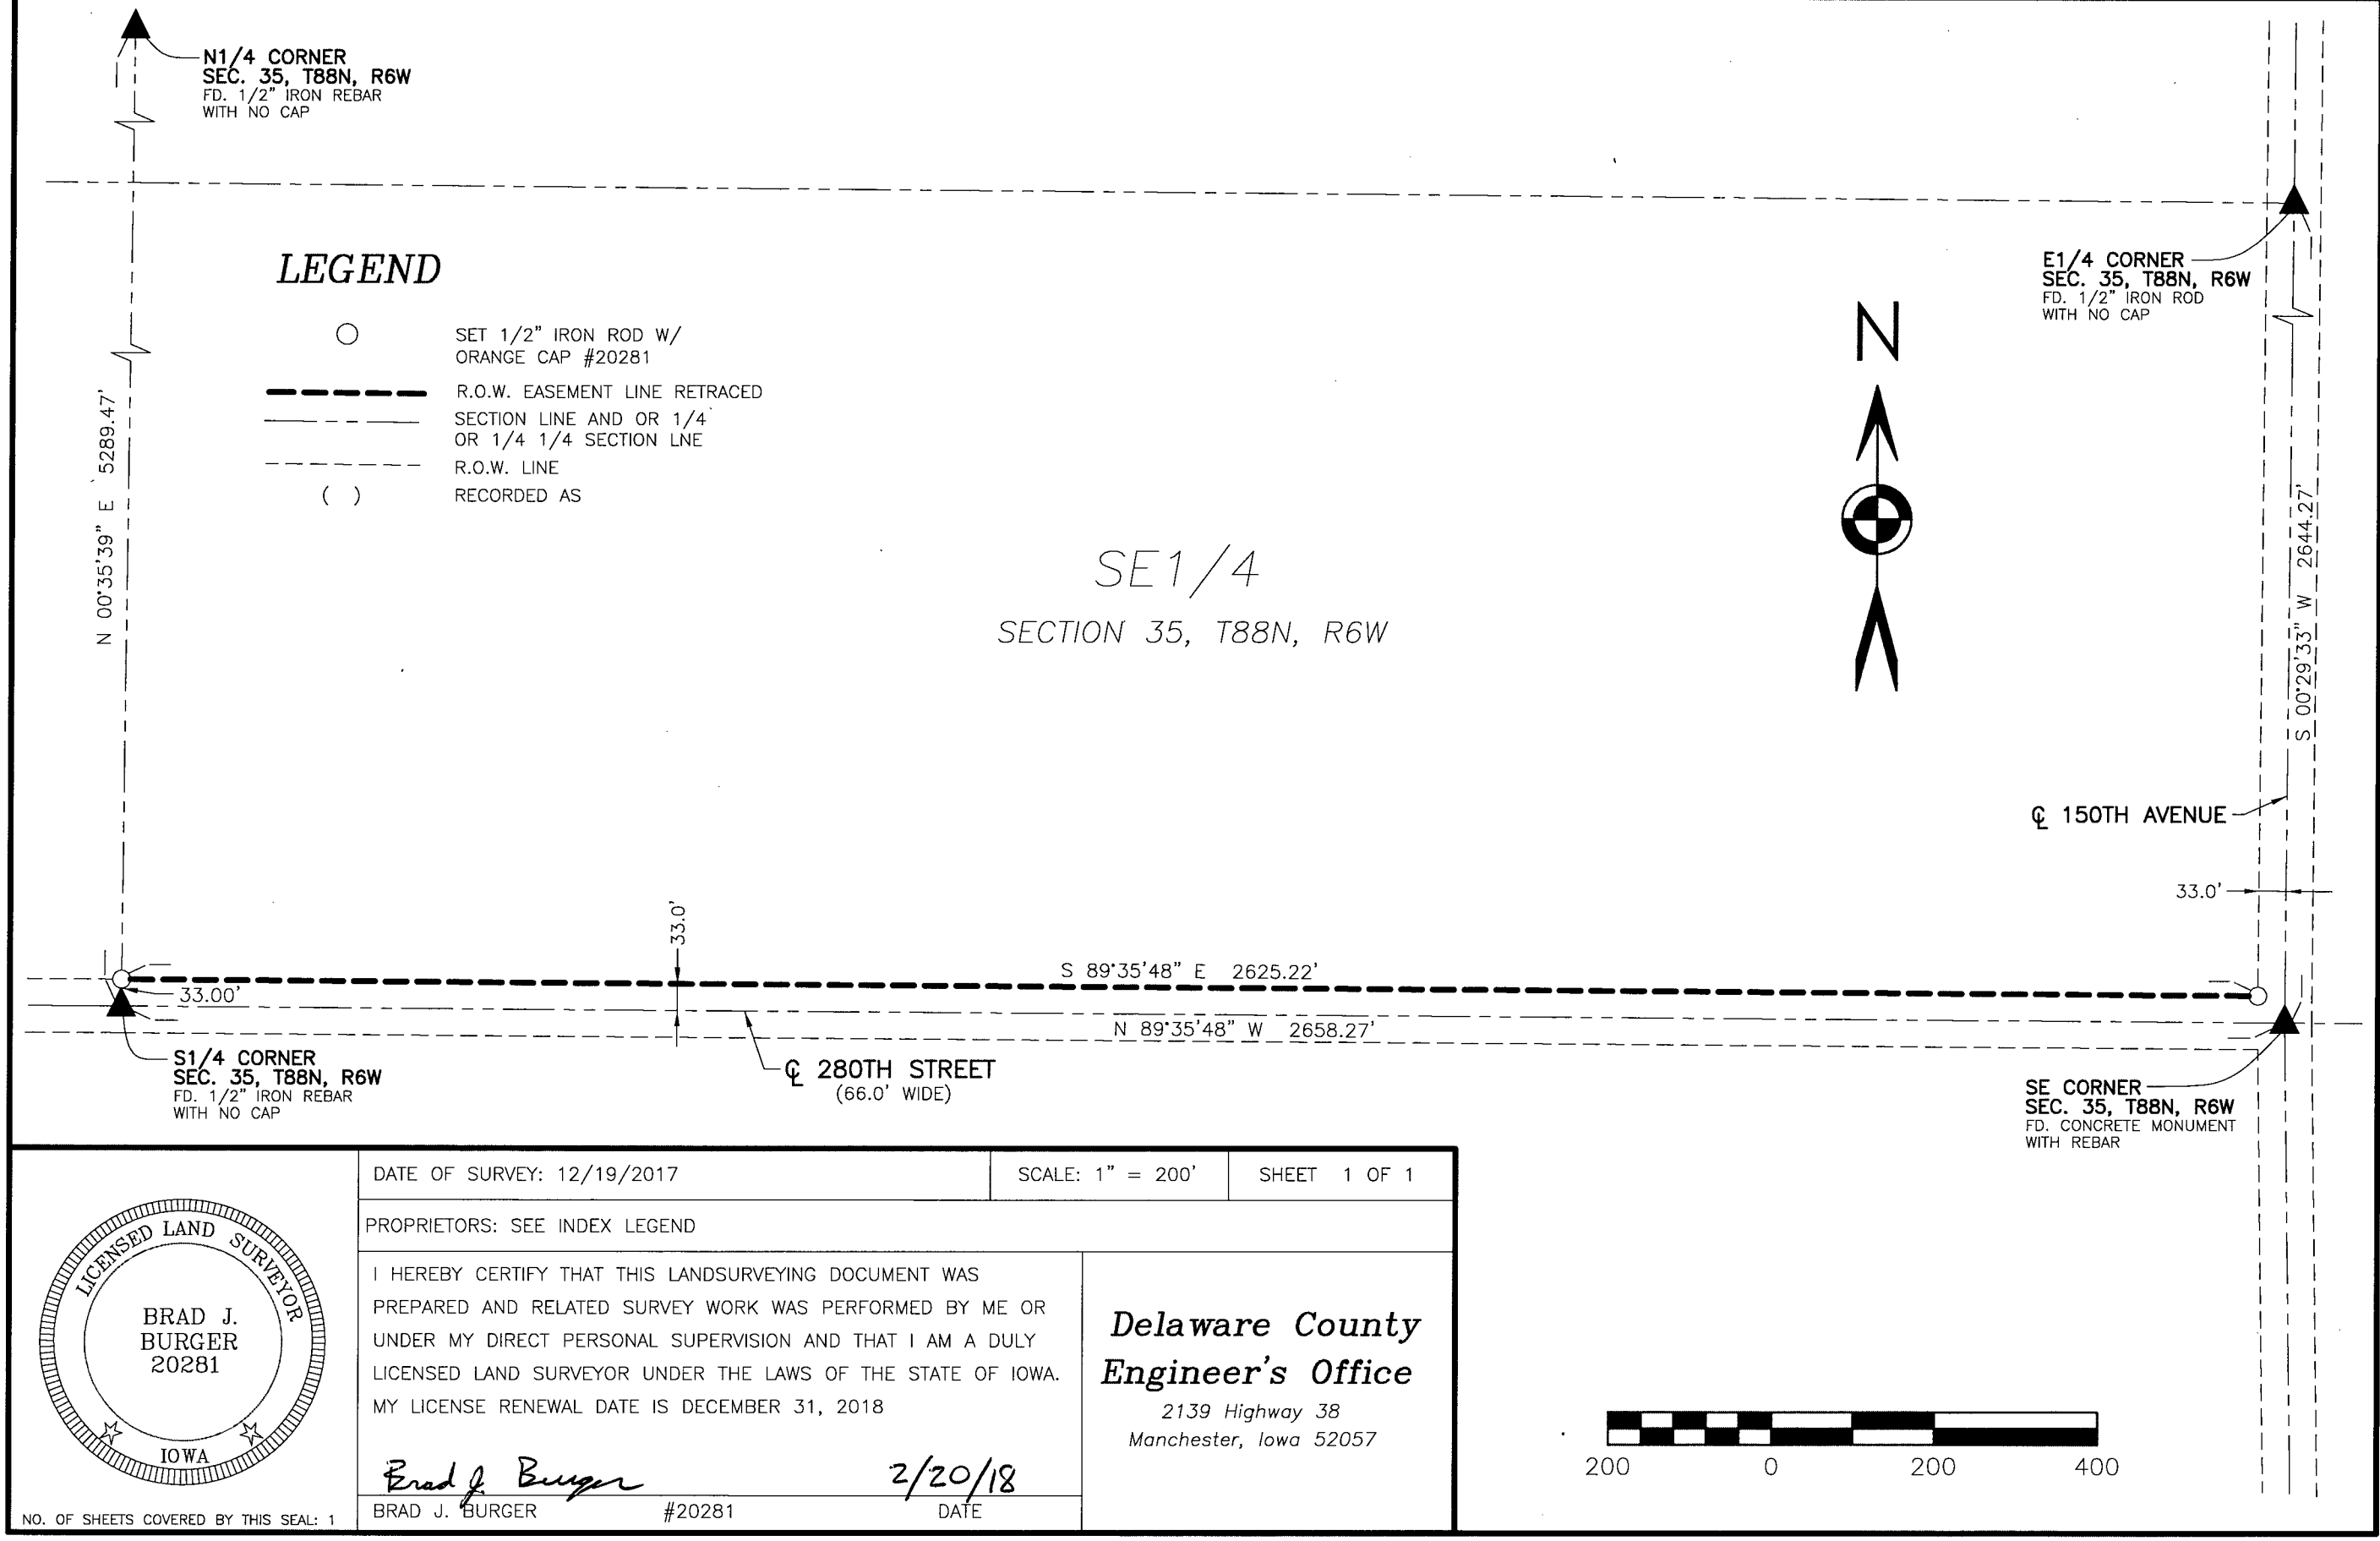

DATE OF SURVEY: 12/19/2017	SCALE: 1" = 200'	SHEET 1 OF 1
PROPRIETORS: SEE INDEX LEGEND		

I HEREBY CERTIFY THAT THIS LANDSURVEYING DOCUMENT WAS PREPARED AND RELATED SURVEY WORK WAS PERFORMED BY ME OR UNDER MY DIRECT PERSONAL SUPERVISION AND THAT I AM A DULY LICENSED LAND SURVEYOR UNDER THE LAWS OF THE STATE OF IOWA. MY LICENSE RENEWAL DATE IS DECEMBER 31, 2018

Brad J. Burger 2/20/18

BRAD J. BURGER #20281 DATE

LICENSED LAND SURVEYOR
BRAD J. BURGER
20281
IOWA

NO. OF SHEETS COVERED BY THIS SEAL: 1

Delaware County Engineer's Office
2139 Highway 38
Manchester, Iowa 52057

INDEX LEGEND

LOCATION: SECTION 35, T88N, R6W, SE1/4
PROPRIETOR: SE1/4 - RICHARD C. & MARJORIE M. WOLFE
280TH STREET R.O.W. EASEMENT - DELAWARE COUNTY, IOWA
REQUESTOR: PAT OBERBROECKLING - COUNTY MAINTENANCE FOREMAN
SURVEYOR: BRAD BURGER
SURVEYOR COMPANY: DELAWARE COUNTY ENGINEER'S OFFICE
RETURN TO: DELAWARE COUNTY ENGINEER'S OFFICE, 2139 HIGHWAY 38, MANCHESTER, IOWA 52057 | (563) 927 3505

PREPARED BY BRAD BURGER, DELAWARE COUNTY ENGINEER'S OFFICE 2139 HIGHWAY 38, MANCHESTER, IOWA 52057 (563) 927 3505

FILED
Delaware Co. Auditor
FEB 20 2018

FILED
Delaware Co. Assessor
FEB 20 2018

Daneen Schindler, RECORDER/REGISTRAR
DELAWARE COUNTY IOWA

Book 2018 Page 393
Document 2018 393 Type 06 002 Pages 1
Date 2/20/2018 Time 12:58:27PM
Rec Amt $ .00