INDEX LEGEND	
LOCATION:	SECTION 9, T89N, R4W, LOTS 3 & 4 OF THE E1/2 OF THE NE1/4
PROPRIETOR:	LOTS 3 & 4 OF THE E1/2 NE1/4 SECTION 9, T89N, R4W - DEED HOLDER - LAURENCE F. & HELEN LILLIBRIDGE, CONTRACT HOLDER - DANIEL R. & MARY JEAN KROGMANN 250TH AVENUE R.O.W. EASEMENT - DELAWARE COUNTY, IOWA
REQUESTOR:	PAT OBERBROECKLING - COUNTY MAINTENANCE FOREMAN
SURVEYOR:	BRAD BURGER
SURVEYOR COMPANY:	DELAWARE COUNTY ENGINEER'S OFFICE
RETURN TO:	DELAWARE COUNTY ENGINEER'S OFFICE, 2139 HIGHWAY 38, MANCHESTER, IOWA 52057 | (563) 927 3505

FILED
Delaware Co. Auditor
FEB 20 2018

FILED
Delaware Co. Assessor
FEB 20 2018

Book 2018 Page 395


Document 2018 395 Type 06 002 Pages 1
Date 2/20/2018 Time 12:59:00PM
Rec Amt $.00

Daneen Schindler, RECORDER/REGISTRAR
DELAWARE COUNTY IOWA

SAJ ⊗ PREPARED BY BRAD BURGER, DELAWARE COUNTY ENGINEER'S OFFICE 2139 HIGHWAY 38, MANCHESTER, IOWA 52057 (563) 927 3505

RETRACEMENT PLAT OF SURVEY

THE WEST RIGHT OF WAY EASEMENT LINE OF 250TH AVENUE IN LOTS 3 & 4 OF THE EAST HALF (E1/2) OF THE NORTHEAST QUARTER (NE1/4) OF SECTION NINE (9), TOWNSHIP EIGHTY-NINE NORTH (T89N), RANGE FOUR WEST (R4W) OF THE FIFTH PRINCIPAL MERIDIAN, DELAWARE COUNTY, IOWA

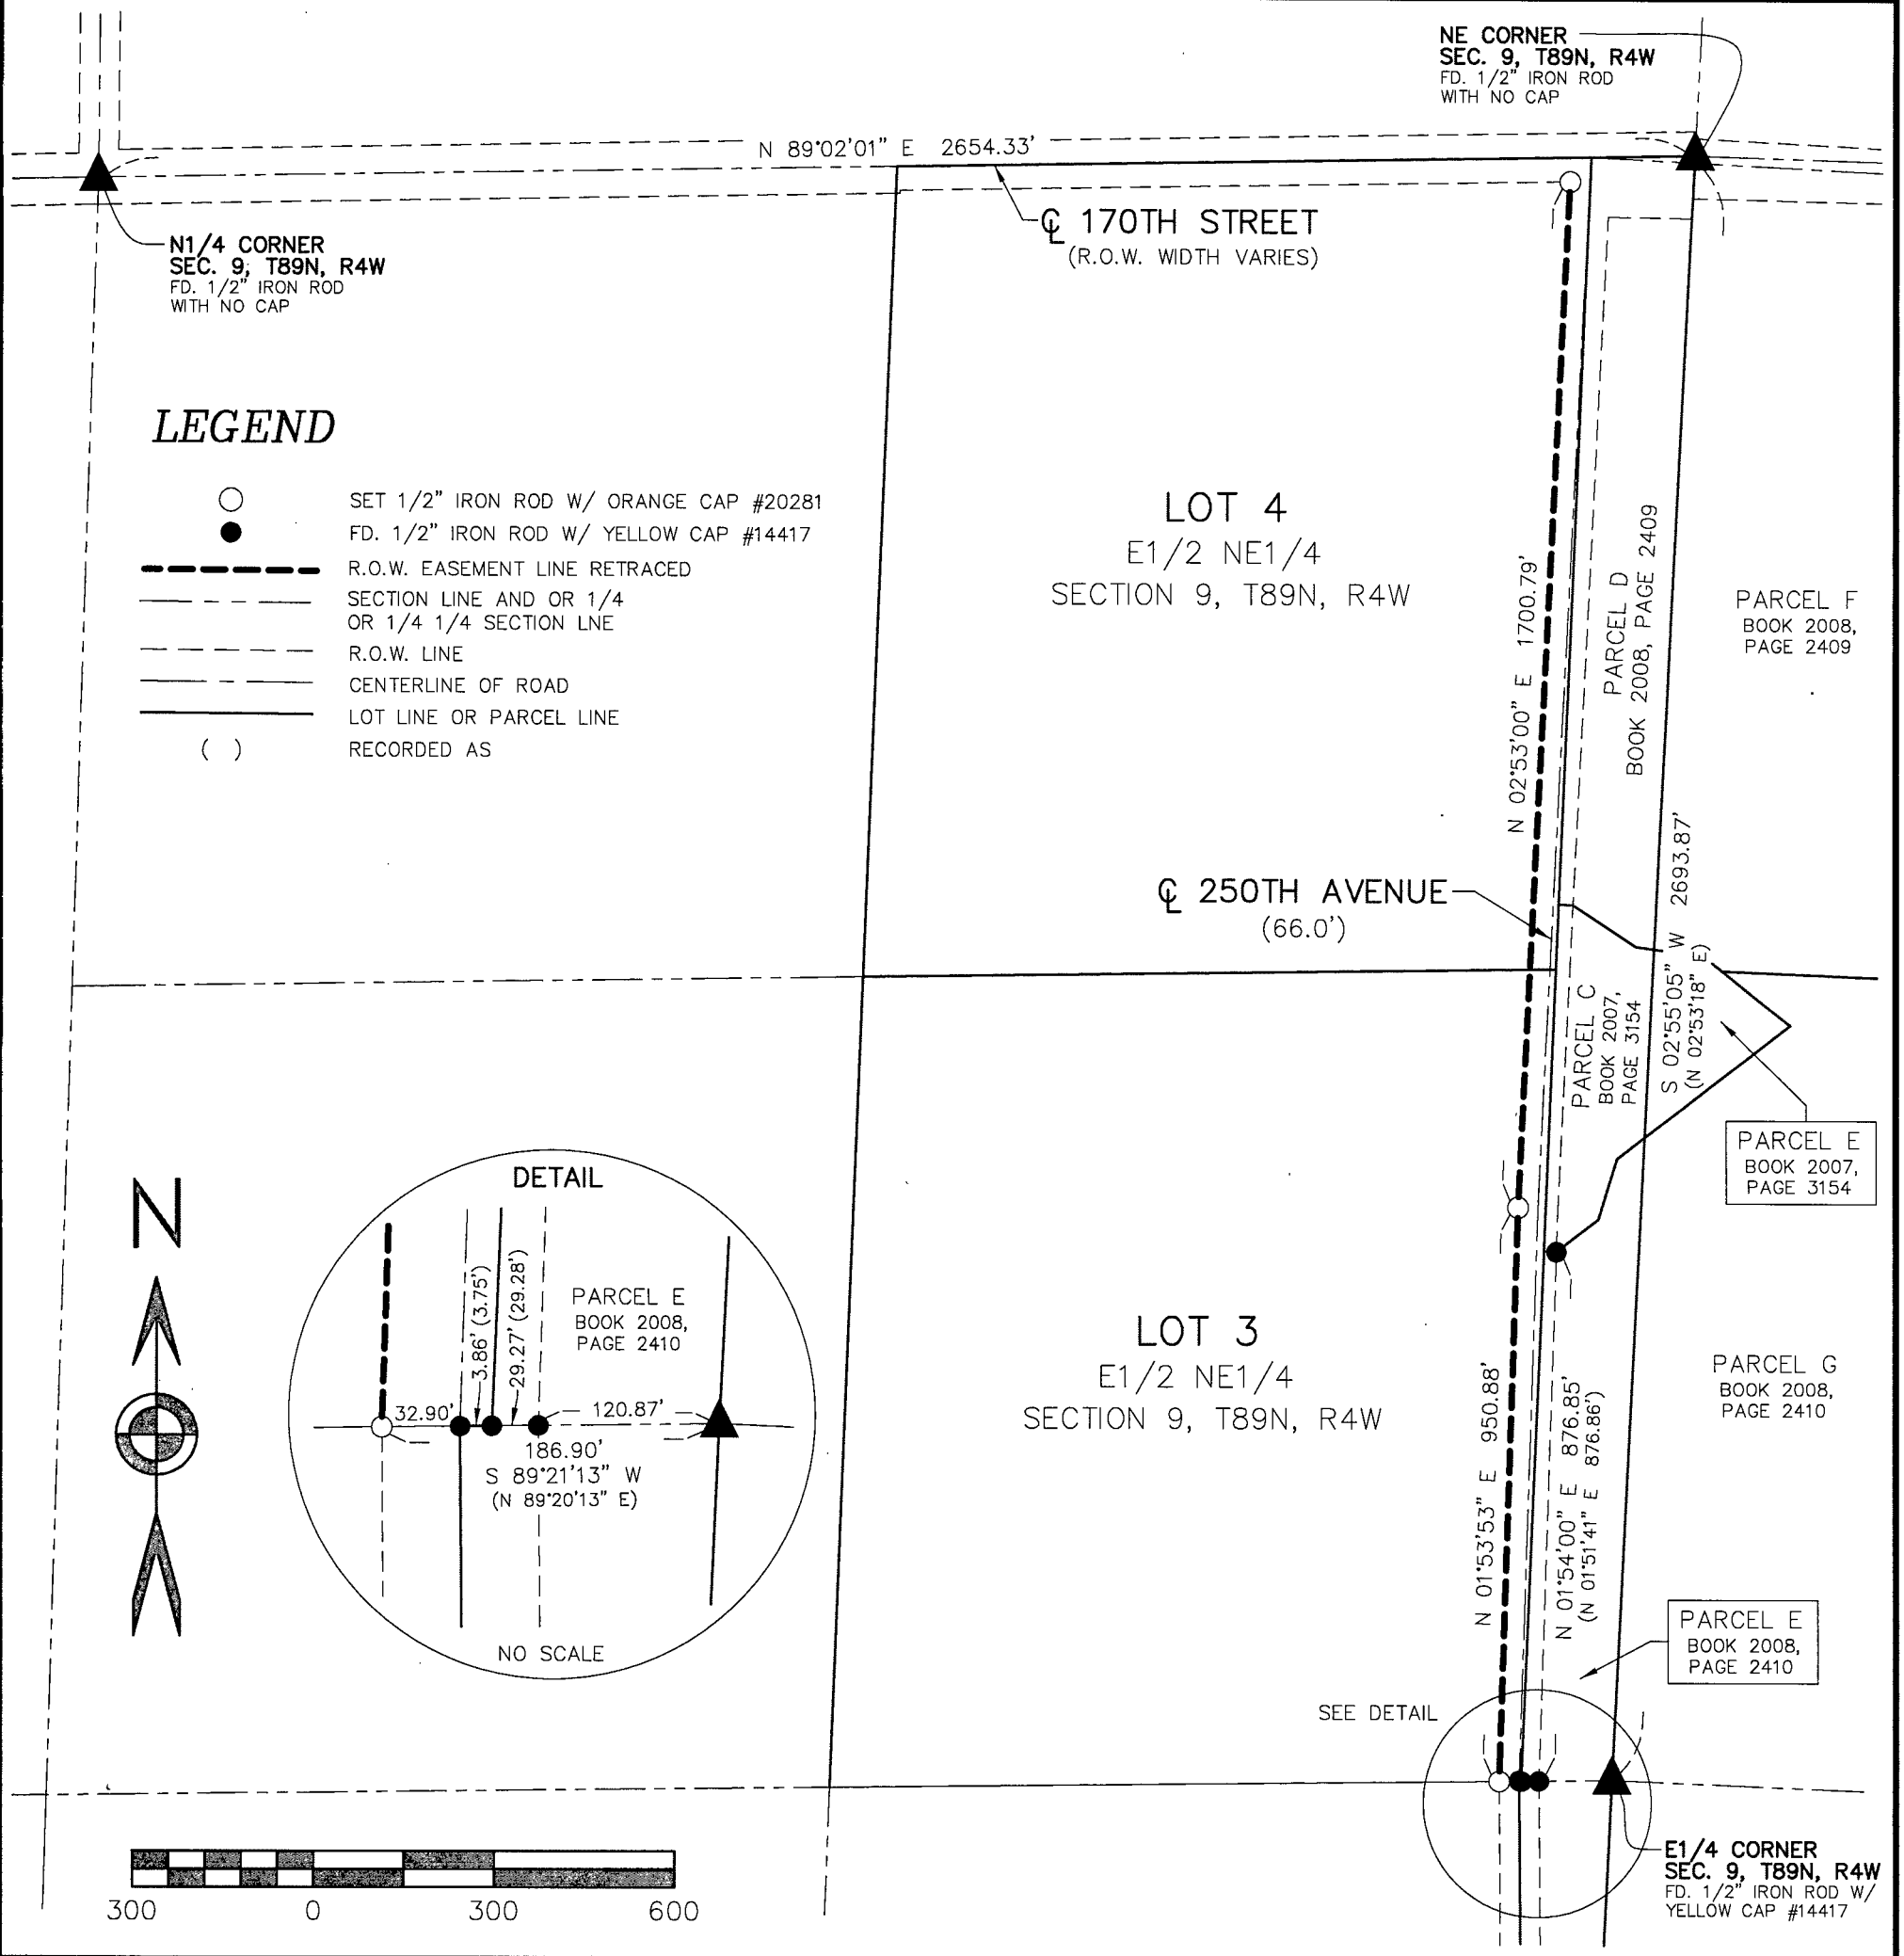

LICENSED LAND SURVEYOR
BRAD J. BURGER
20281
IOWA

NO. OF SHEETS COVERED BY THIS SEAL 1

DATE OF SURVEY: 1/17/2018 | SCALE: 1" = 300' | SHEET 1 OF 1

PROPRIETORS: SEE INDEX LEGEND

I HEREBY CERTIFY THAT THIS LANDSURVEYING DOCUMENT WAS PREPARED AND RELATED SURVEY WORK WAS PERFORMED BY ME OR UNDER MY DIRECT PERSONAL SUPERVISION AND THAT I AM A DULY LICENSED LAND SURVEYOR UNDER THE LAWS OF THE STATE OF IOWA. MY LICENSE RENEWAL DATE IS DECEMBER 31, 2018

Brad J. Burger — 2/20/18

BRAD J. BURGER #20281 DATE

Delaware County Engineer's Office
2139 Highway 38
Manchester, Iowa 52057