INDEX LEGEND	
LOCATION:	NW1/4 OF SECTION 34, T90N, R5W, SW1/4 OF SECTION 27, T90N, R5W,
REQUESTOR:	DELAWARE COUNTY ENGINEER
SURVEYOR:	BRAD J. BURGER
RETURN TO:	DELAWARE COUNTY ENGINEER'S OFFICE 2139 HIGHWAY 38, MANCHESTER, IOWA 52057 PHONE: 563-927-3505

Book 2019 Page 3321

2019 3321 Type 06 001 Pages 1
Date 11/22/2019 Time 1:12:01PM
Rec Amt $.00

Daneen Schindler, RECORDER/REGISTRAR
DELAWARE COUNTY IOWA

Prepared by Brad Burger Delaware County Engineer's Office 2139 Highway 38, Manchester, Iowa 52057 Phone 563-927-3505

MONUMENT PRESERVATION CERTIFICATE

Land Survey Monuments situated in the NW1/4 *of Section* 34, *and the* SW1/4 *of Section* 27, *all in Township* 90N, *Range* 5W, *of the Fifth Principal Meridian, Delaware County, Iowa.*


Public improvement project: 150th Street H.M.A. Resurfacing with Cold In-Place Recycling, Project Number: FM-C028(94)--55-28

Certificate was prepared under the jurisdiction of: Delaware County Engineer's Office

Procedure used to preserve the position of the monument:

PRIOR TO H.M.A. RESURFACING WITH COLD IN-PLACE RECYCLING PROJECT, I FOUND EXISTING MONUMENTS SHOWN BELOW. AFTER PROJECT COMPLETION, I SET A MAG NAIL WITH WASHER AT THE SAME GPS COORDINATE LOCATION FOR MONUMENTS THAT WERE DISTURBED DURING CONSTRUCTION.
PROJECT COORDINATE SYSTEM - IOWA REGIONAL COORDINATE SYSTEM ZONE 3, NAD83(2011)(Epoch 2010.0000)

PLAN VIEW

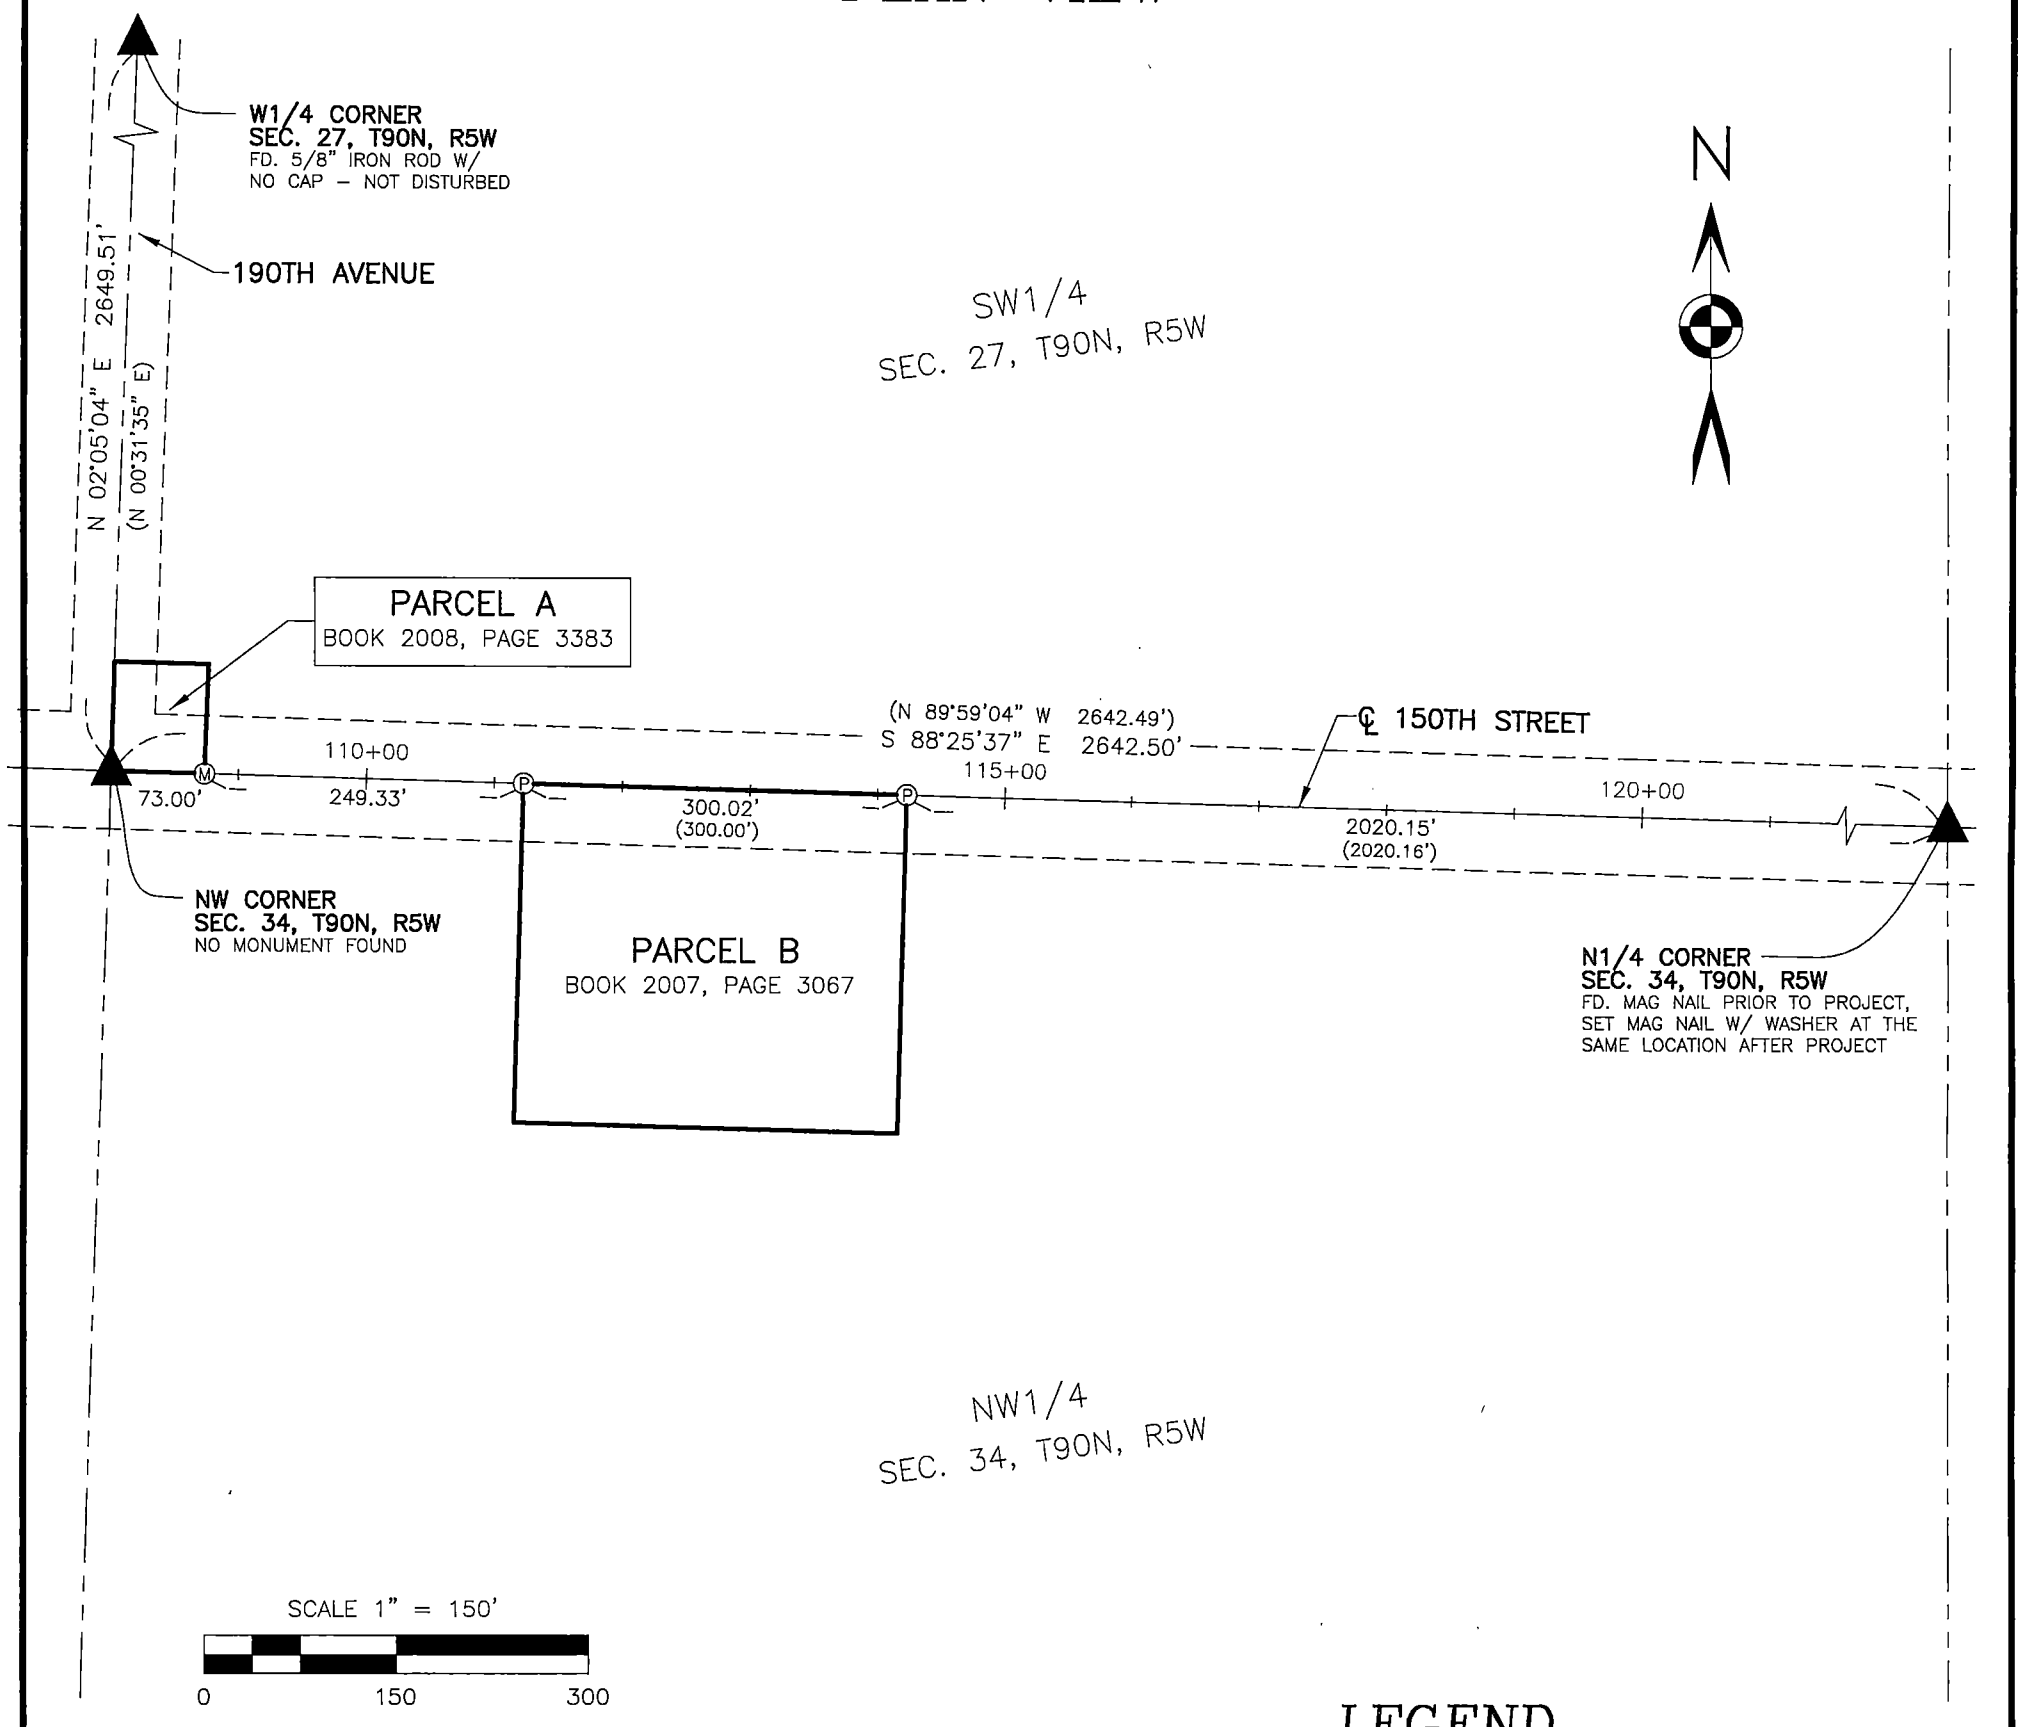

LICENSED LAND SURVEYOR
BRAD J. BURGER
20281
IOWA

I hereby certify that this land surveying document was prepared and related survey work was performed by me or under my direct personal supervision and that I am a duly licensed Land Surveyor under the laws of the State of Iowa.

Brad J. Burger 11/22/19
Brad J. Burger *Date*
License number 20281
My license renewal date is December 31, 2020
Pages or Sheets covered by this seal: Sheet 1 of 1

LEGEND

Ⓜ	FOUND MAG NAIL PRIOR TO PROJECT, SET MAG NAIL W/ WASHER AT THE SAME LOCATION AFTER PROJECT
Ⓟ	FOUND PK NAIL PRIOR TO PROJECT, SET MAG NAIL W/ WASHER AT THE SAME LOCATION AFTER PROJECT
▲	SECTION CORNER AS NOTED
———	LOT LINE. PARCEL LINE OR DEED LINE
— - - —	SECTION LINE AND OR 1/4 SECTION LINE
— — — —	R.O.W. LINE
( )	RECORDED AS