MONUMENT PRESERVATION CERTIFICATE

Land Survey Monuments situated in the SW1/4 of the NW1/4 *of Section* 29, *Township* 88N, *Range* 4W, *of the Fifth Principal Meridian, Delaware County, Iowa.*


Public improvement project: 230th Avenue H.M.A. Resurfacing, Project Number: LOST–20(01)––73–28

Certificate was prepared under the jurisdiction of: Delaware County Engineer's Office

Procedure used to preserve the position of the monument: PRIOR TO H.M.A. RESURFACING PROJECT, I FOUND EXISTING MONUMENTS SHOWN BELOW. AFTER PROJECT COMPLETION, I SET A MAG NAIL WITH WASHER AT THE SAME GPS COORDINATE LOCATION FOR MONUMENTS THAT WERE COVERED UP DURING CONSTRUCTION.

Project coordinate system: IOWA REGIONAL COORDINATE SYSTEM ZONE 3, NAD83(2011)(Epoch 2010.0000)

PLAN VIEW

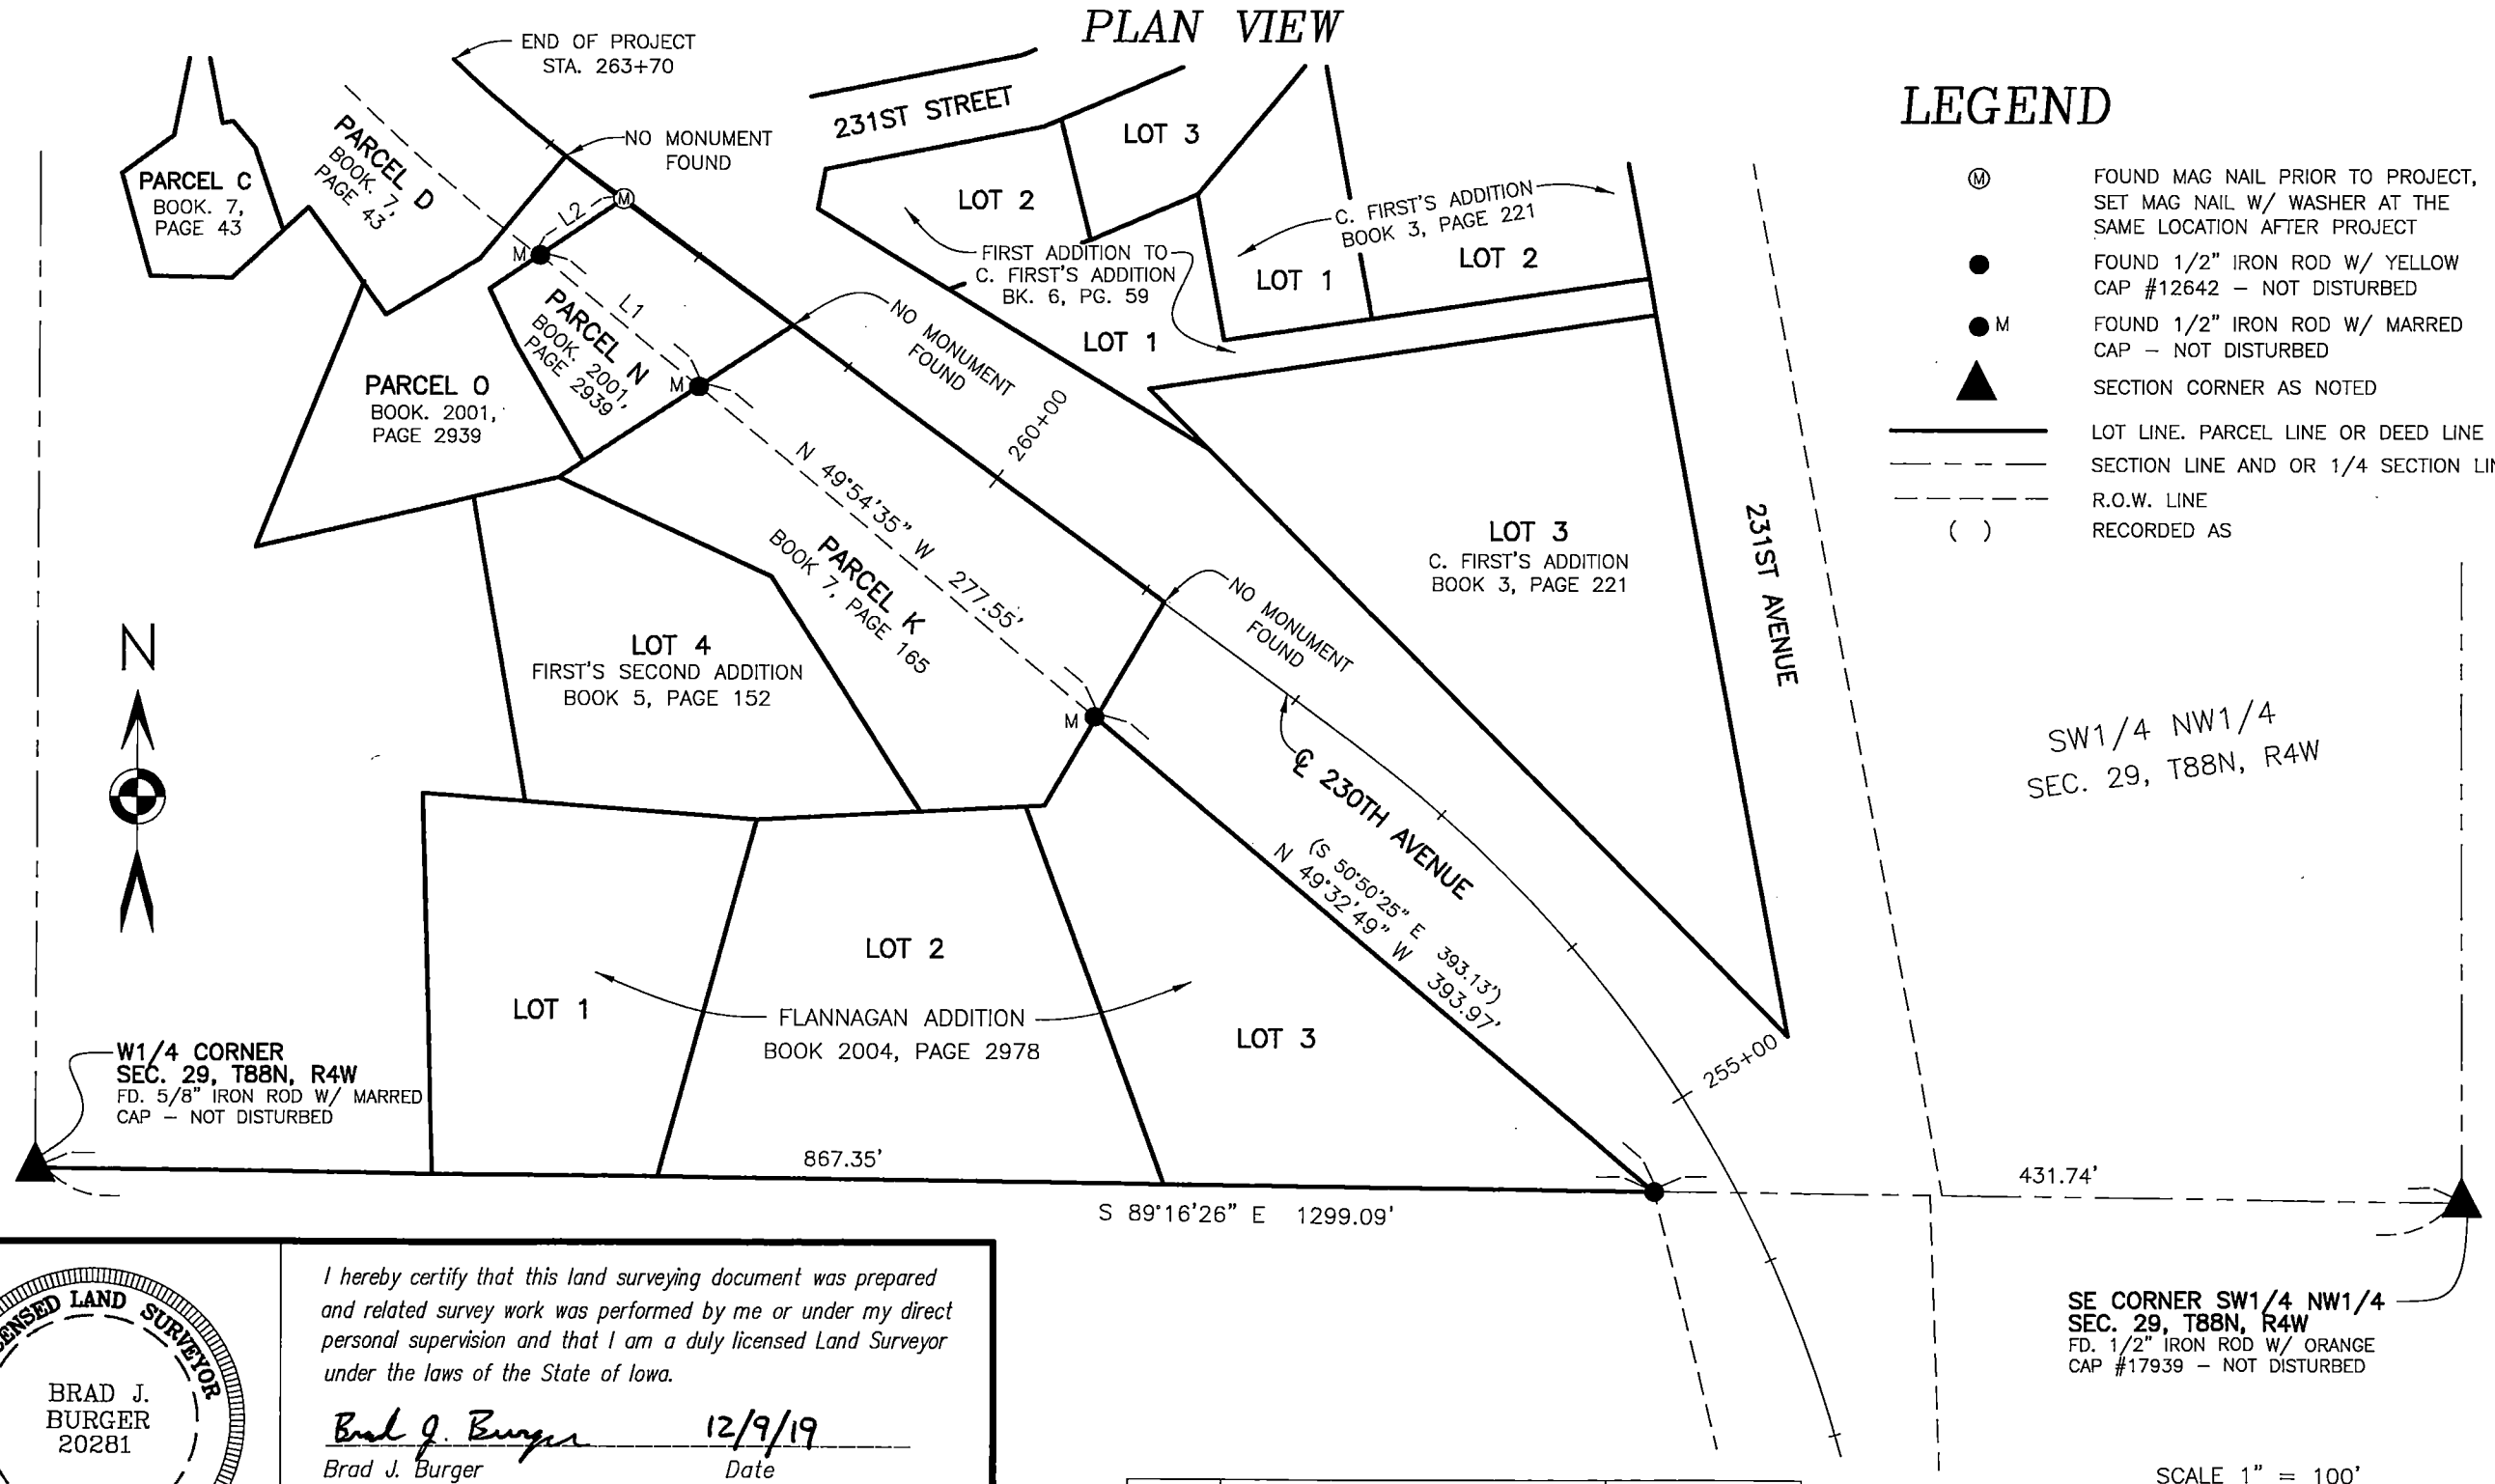

LEGEND

- Ⓜ — FOUND MAG NAIL PRIOR TO PROJECT, SET MAG NAIL W/ WASHER AT THE SAME LOCATION AFTER PROJECT
- ● — FOUND 1/2" IRON ROD W/ YELLOW CAP #12642 – NOT DISTURBED
- ● M — FOUND 1/2" IRON ROD W/ MARRED CAP – NOT DISTURBED
- ▲ — SECTION CORNER AS NOTED
- ——— LOT LINE. PARCEL LINE OR DEED LINE
- — — — SECTION LINE AND OR 1/4 SECTION LINE
- — — — — R.O.W. LINE
- ( ) — RECORDED AS

LINE	BEARING	DISTANCE
L1	N 50°19'33" W	110.75'
L2	N 55°47'48" E (N 55°09'53" E)	54.16' (54.35')

LICENSED LAND SURVEYOR
BRAD J. BURGER
20281
IOWA

I hereby certify that this land surveying document was prepared and related survey work was performed by me or under my direct personal supervision and that I am a duly licensed Land Surveyor under the laws of the State of Iowa.

Brad J. Burger 12/9/19

Brad J. Burger *Date*

License number 20281

My license renewal date is December 31, 2020

Pages or Sheets covered by this seal: Sheet 1 of 1

INDEX LEGEND

LOCATION: SW1/4 NW1/4 OF SECTION 29, T88N, R4W,

REQUESTOR: DELAWARE COUNTY ENGINEER

SURVEYOR: BRAD J. BURGER

RETURN TO: DELAWARE COUNTY ENGINEER'S OFFICE
2139 HIGHWAY 38, MANCHESTER, IOWA 52057
PHONE: 563-927-3505

Prepared by Brad Burger Delaware County Engineer's Office 2139 Highway 38, Manchester, Iowa 52057 Phone 563-927-3505

Daneen Schindler, RECORDER/REGISTRAR
DELAWARE COUNTY IOWA

Book 2019 Page 3467
2019 3467 Type 06 001 Pages 1
Date 12/09/2019 Time 2:28:03PM
Rec Amt $.00