Book 2019 Page 3689
2019 3689 Type 06 002 Pages 1
Date 12/30/2019 Time 1:16:57PM
Rec Amt $7.00

Daneen Schindler, RECORDER/REGISTRAR
DELAWARE COUNTY IOWA


FILED
Delaware Co. Assessor
DEC 30 2019

FILED
Delaware Co. Auditor
DEC 30 2019

PLAT OF SURVEY

PARCEL 2019-110

PART OF LOT 11 OF LOGAN-BLACK FIRST ADDITION TO DELAWARE COUNTY, IOWA, SECTION 14, T88N, R5W OF THE 5th P.M., DELAWARE COUNTY, IOWA

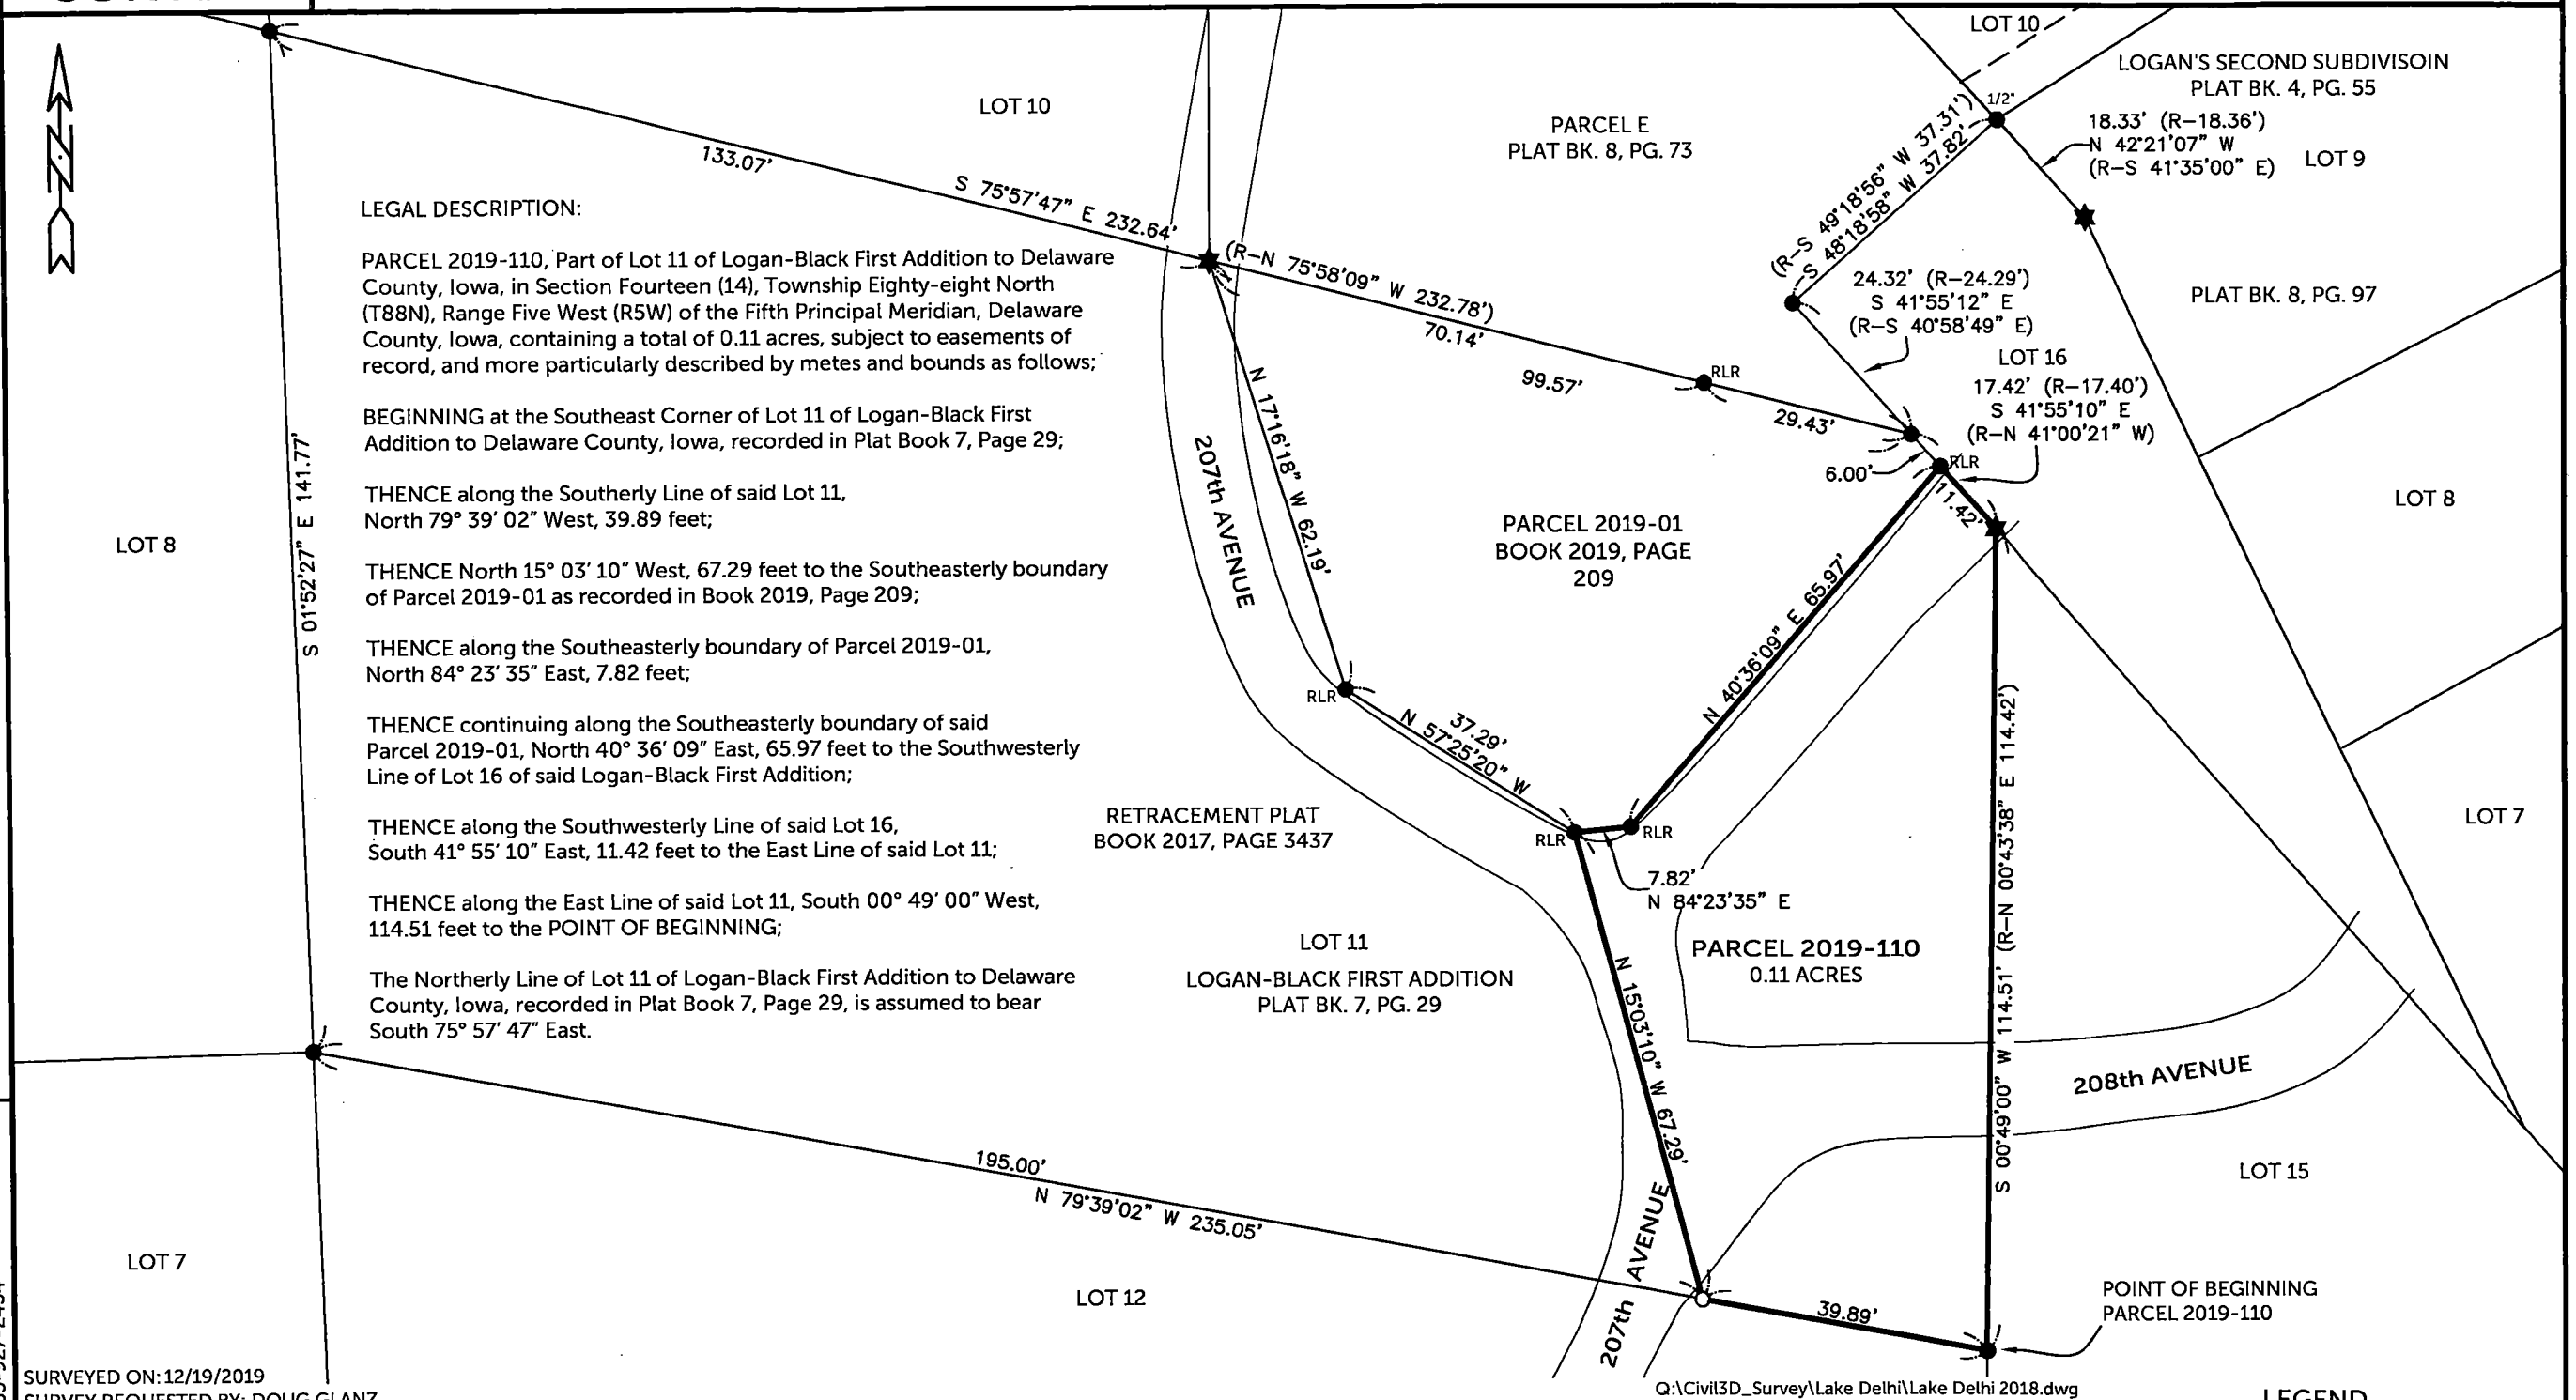

Q:\Civil3D_Survey\Lake Delhi\Lake Delhi 2018.dwg

SURVEYED ON: 12/19/2019
SURVEY REQUESTED BY: DOUG GLANZ

COUNTY: DELAWARE
SECTION 14, T 88 N, R 5W
ALIQUOT PART:
CITY:
SURVEY: PARCEL 2019-110
BLOCK: LOTS:
PROPRIETOR: GARY BOUZEK
REQUESTED BY: DOUG GLANZ
SURVEYOR: RANDALL L. RATTENBORG
COMPANY: BURRINGTON, GROUP, INC.
105 W. MAIN STREET, MANCHESTER, IA 52057
INFO@BURRINGTONGROUP.COM 563-927-2434

LICENSED PROFESSIONAL LAND SURVEYOR
RANDALL L. RATTENBORG
17939
IOWA

SHEETS COVERED BY THIS SEAL: SHEET 1 & 2

PROPRIETORS: **GARY BOUZEK**

I HEREBY CERTIFY THAT THIS LAND SURVEYING DOCUMENT WAS PREPARED AND THE RELATED SURVEY WORK WAS PERFORMED BY ME OR UNDER MY DIRECT PERSONAL SUPERVISION AND THAT I AM A DULY LICENSED PROFESSIONAL LAND SURVEYOR UNDER THE LAWS OF THE STATE OF IOWA.

RANDALL L. RATTENBORG P.L.S. LIC. #17939 DATE 12/30/19 MY LICENSE RENEWAL DATE IS DECEMBER 31, 2021

BURRINGTON GROUP, INC.
Civil Engineering | Land Surveying
105 W. Main Street Manchester, Iowa 52057 burringtongroup.com

PROJECT NO. 18-168
SCALE: 1"=25'
DATE: 12/20/2019
DRAWN BY: RLR
CHECKED BY: DDK/DM
GPS BOX: LAKE DELHI
SHEET 1 OF 1

LEGEND

- ● FOUND 1/2"ø REBAR w/ YELLOW CAP PLS 10908
- RLR ● FOUND 1/2"ø REBAR w/ ORANGE CAP PLS 17939
- ★ FOUND MAGNAIL
- ○ SET 1/2" REBAR w/ ORANGE CAP PLS 17939
- EASEMENT OR ROW LINE
- LOT LINE
- BOUNDARY ESTABLISHED
- R RECORDED

25 0 25
SCALE: 1" = 25'