Book 2019 Page 3725

2019 3725 Type 06 007 Pages 1
Date 12/31/2019 Time 2:19:37PM
Rec Amt $7.00

Daneen Schindler, RECORDER/REGISTRAR
DELAWARE COUNTY IOWA


Prepared by: SCHNEIDER Land Surveying and Planning, Inc. P.O. Box 128 Farley, Iowa 52046 563-744-3631

UNITED STATES PUBLIC LAND SURVEY CORNER CERTIFICATE OF

Land Survey Monuments situated in Section 30, Township 90 North, Range 3 West of the Fifth Principal Meridian, Delaware County, Iowa.
Previously recorded (NONE OF RECORD).
(BOOK, PAGE / INST. NO. / CABINET, SLIDE)

Monument Description and Remarks: THE S1/4 CORNER OF SEC.30, T90N, R3W WAS PLACED AT THE BASE OF A ROTTED OFF CORNER POST AND IN LINE WITH OCCUPATION FENCES NORTH, SOUTH AND WEST OF THE CORNER. THE SE CORNER SEC.30, T90N, R3W WAS PLACED IN THE CENTER OF THE COUNTY GRAVEL ROAD AND IN LINE WITH A OCCUPATION FENCE TO THE EAST OF THE CORNER. THE NE CORNER OF THE SE1/4 OF THE SE1/4 OF SEC.30, T90N, R3W WAS PLACED AT THE MIDPOINT OF A LINE BETWEEN THE SE CORNER AND THE E1/4 CORNER OF SAID SECTION 30 AND IN LINE WITH THE OCCUPATION FENCE TO THE WEST OF THE CORNER. THE NW CORNER OF THE SE1/4 OF THE SE1/4 OF SEC.30, T90N, R3W AS PLACED ON A LINE BETWEEN THE FORTY CORNERS EAST AND WEST AND IN LINE WITH OCCUPATION FENCES NORTH AND SOUTH.

PLAN - VIEW

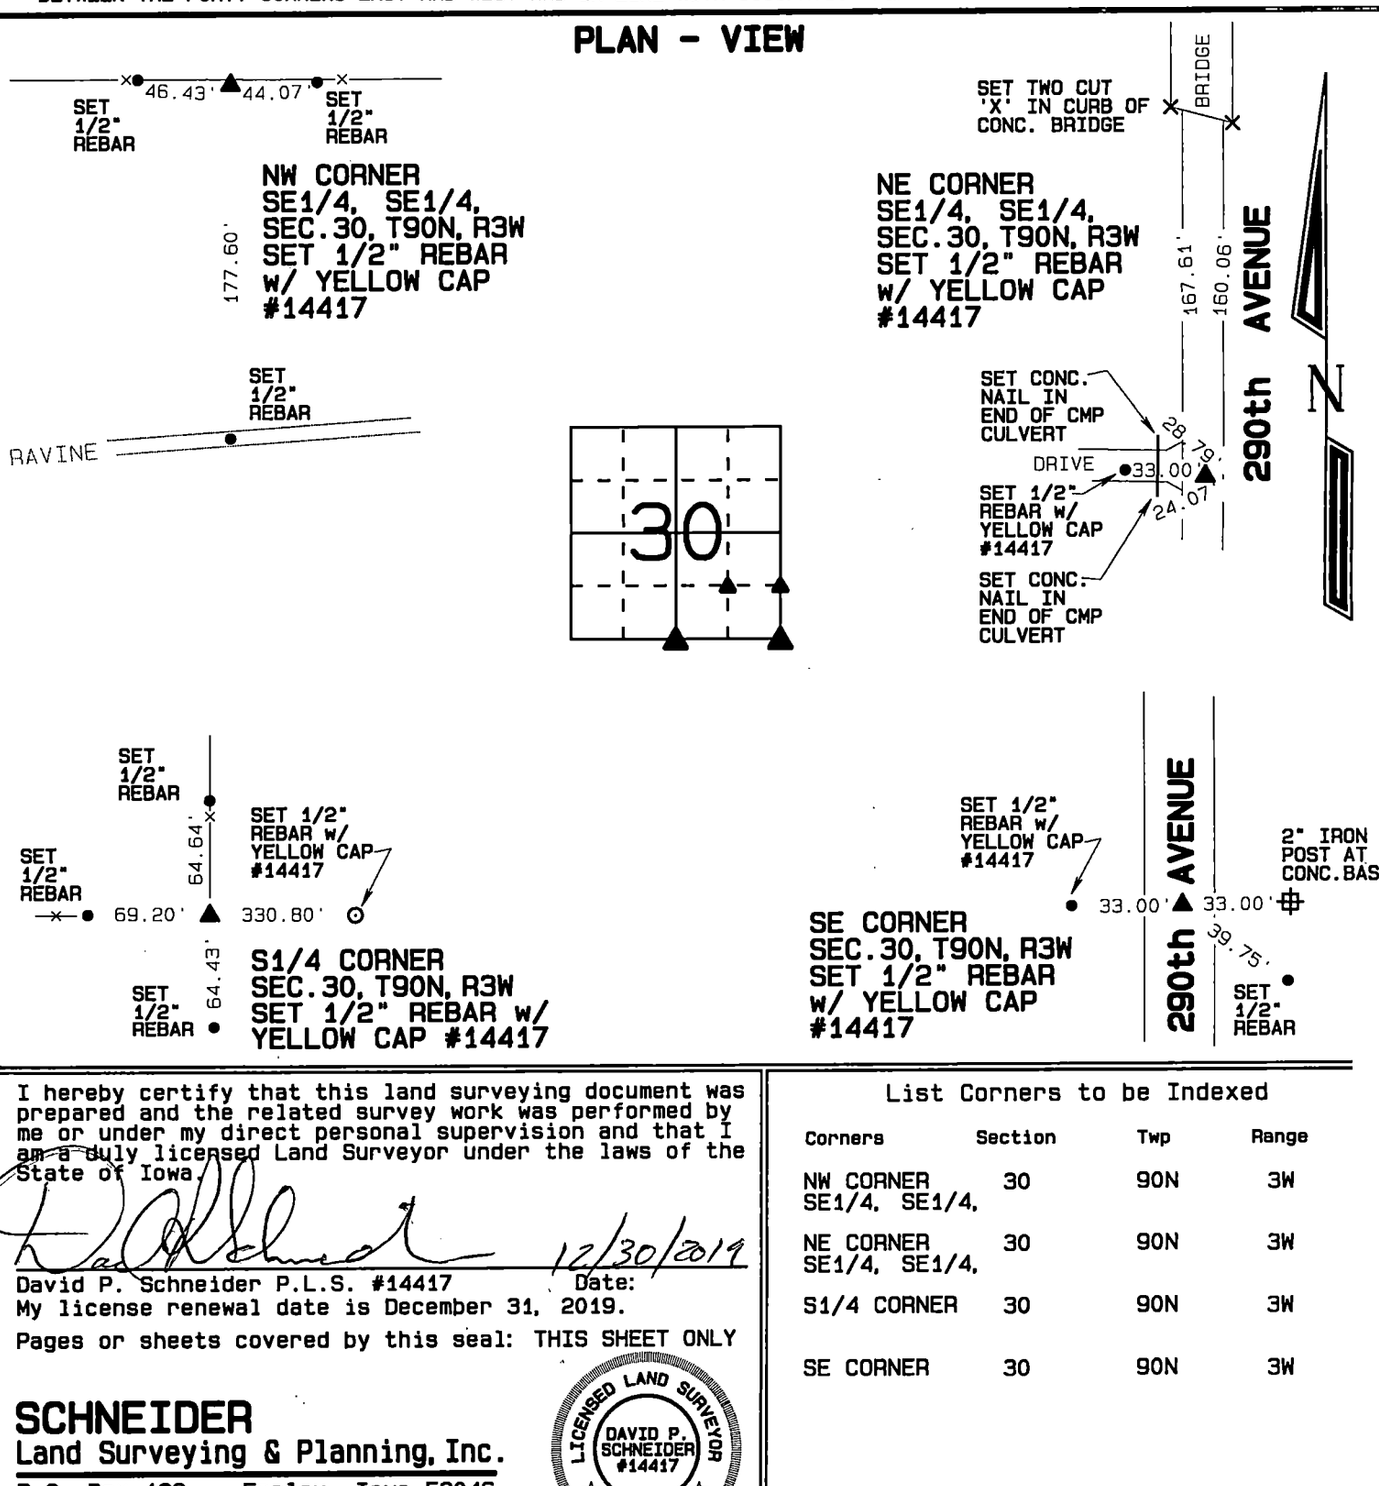

I hereby certify that this land surveying document was prepared and the related survey work was performed by me or under my direct personal supervision and that I am a duly licensed Land Surveyor under the laws of the State of Iowa.

12/30/2019

David P. Schneider P.L.S. #14417 Date:
My license renewal date is December 31, 2019.

Pages or sheets covered by this seal: THIS SHEET ONLY

LICENSED LAND SURVEYOR DAVID P. SCHNEIDER #14417 IOWA

SCHNEIDER
Land Surveying & Planning, Inc.
P.O. Box 128 Farley, Iowa 52046
Ph. #563-744-3631 daves@yousq.net

List Corners to be Indexed

Corners	Section	Twp	Range
NW CORNER SE1/4, SE1/4,	30	90N	3W
NE CORNER SE1/4, SE1/4,	30	90N	3W
S1/4 CORNER	30	90N	3W
SE CORNER	30	90N	3W

JOB NO. 2391