INDEX LEGEND	
LOCATION:	LOTS 4, 5, & 6, BLOCK 9, ORIGINAL TOWN OF HOPKINTON, DELAWARE COUNTY, IOWA
PROPRIETORS:	ELIZABETH R. HOWES
REQUESTOR:	SCOTT KLAREN
SURVEYOR:	BILL BURGER
SURVEYOR COMPANY:	WM. BURGER LANDSURVEYOR
RETURN TO:	BILL BURGER, 510 3RD STREET WEST COURT, WORTHINGTON, IA 52078 | (563) 855-2028

FILED
Delaware Co. Assessor
APR 23 2020

FILED
Delaware Co. Auditor
APR 23 2020


Book 2020 Page 1200
Document 2020 1200 Type 06 002 Pages 1
Date 4/23/2020 Time 2:19:22PM
Rec Amt $7.00

Daneen Schindler, RECORDER/REGISTRAR
DELAWARE COUNTY IOWA

PREPARED BY BILL BURGER 510 3RD STREET WEST COURT, WORTHINGTON, IOWA 52078 (563) 855 2028

RETRACEMENT PLAT OF SURVEY

LOTS 4, 5, AND 6, ALL IN BLOCK 9 OF THE ORIGINAL TOWN OF HOPKINTON, DELAWARE COUNTY, IOWA

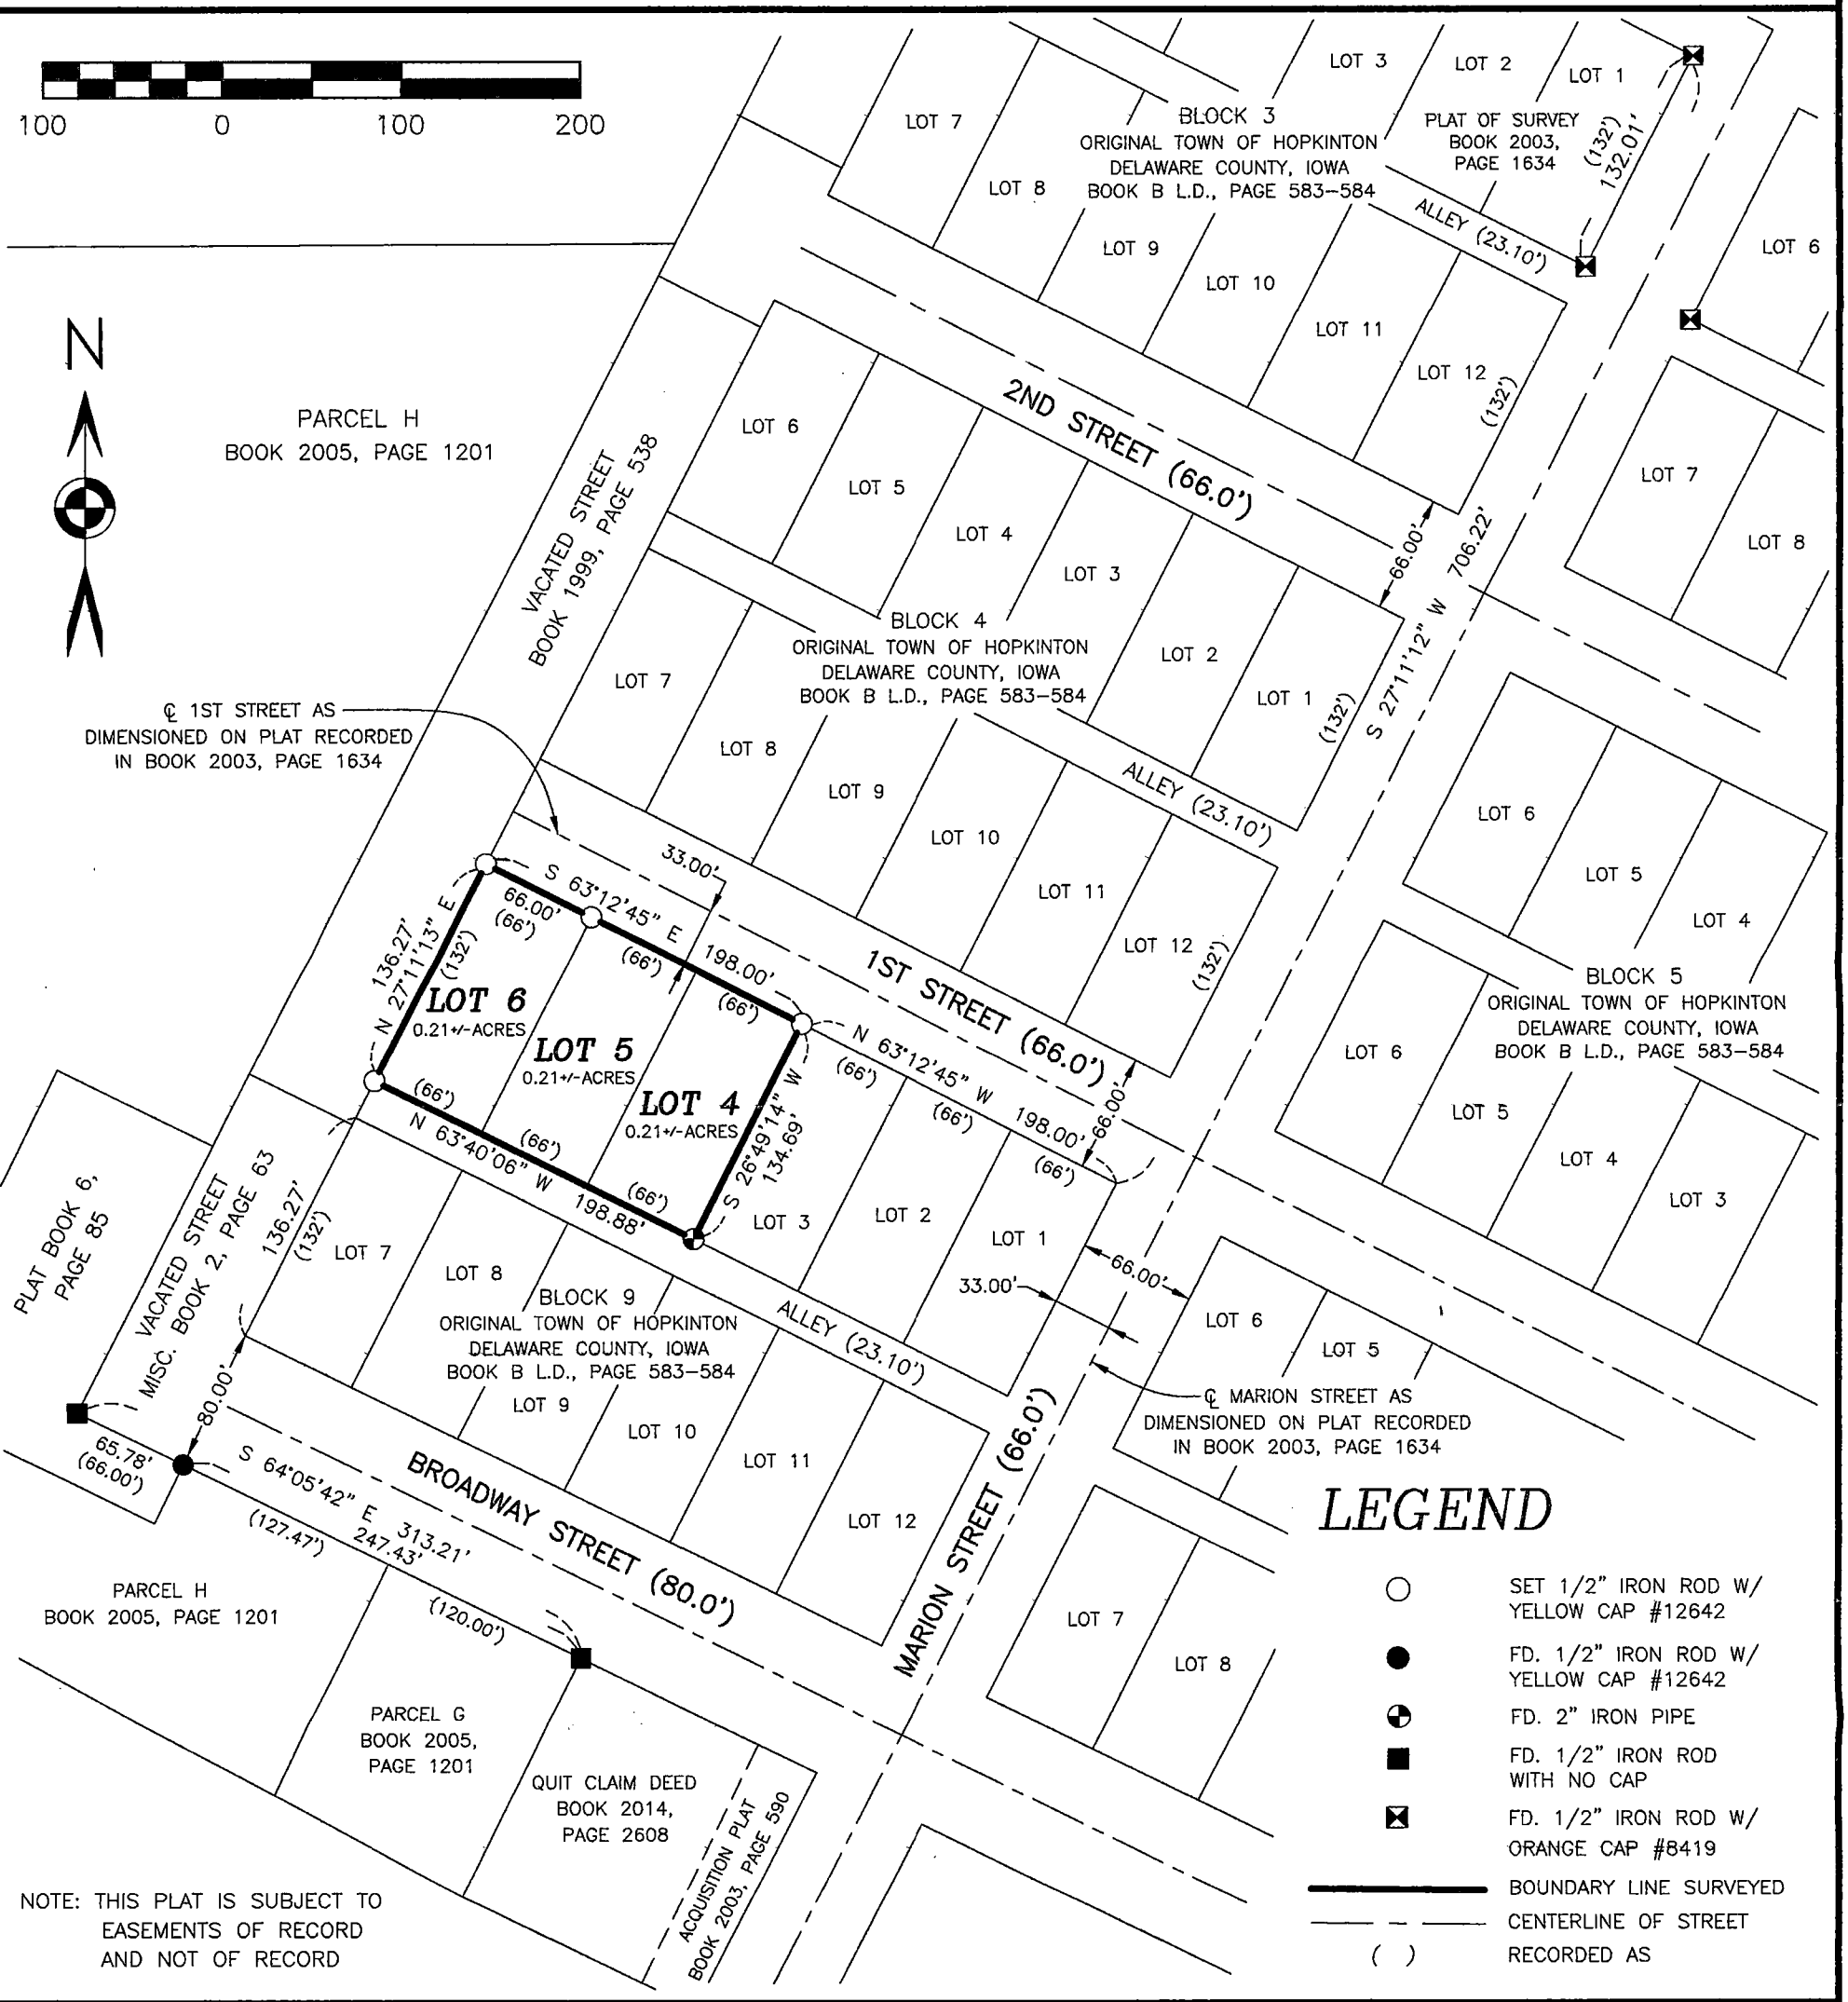

LEGEND

- ○ SET 1/2" IRON ROD W/ YELLOW CAP #12642
- ● FD. 1/2" IRON ROD W/ YELLOW CAP #12642
- ⊕ FD. 2" IRON PIPE
- ■ FD. 1/2" IRON ROD WITH NO CAP
- ⊠ FD. 1/2" IRON ROD W/ ORANGE CAP #8419
- ——— BOUNDARY LINE SURVEYED
- — — — CENTERLINE OF STREET
- ( ) RECORDED AS

NOTE: THIS PLAT IS SUBJECT TO EASEMENTS OF RECORD AND NOT OF RECORD

LICENSED LAND SURVEYOR
WILLIAM H. BURGER
12642
IOWA

NO. OF SHEETS COVERED BY THIS SEAL: 1

DATE OF SURVEY: 3/16/2020 & 3/17/2020 | SCALE: 1" = 100' | SHEET 1 OF 1

PROPRIETORS: SEE INDEX LEGEND

I HEREBY CERTIFY THAT THIS LANDSURVEYING DOCUMENT WAS PREPARED AND RELATED SURVEY WORK WAS PERFORMED BY ME OR UNDER MY DIRECT PERSONAL SUPERVISION AND THAT I AM A DULY LICENSED LAND SURVEYOR UNDER THE LAWS OF THE STATE OF IOWA. MY LICENSE RENEWAL DATE IS DECEMBER 31, 2020

William H. Burger 4/23/2020

WILLIAM H. BURGER #12642 DATE

Wm. Burger LandSurveyor
510 3rd Street West Court
Worthington, Iowa 52078