COUNTY: DELAWARE
SECTION 21, T 89 N, R 5 W
ALIQUOT PART: NE 1/4 - NW 1/4 & SE 1/4 - NW 1/4
CITY:
SURVEY: WEST & NORTH LINE E 1/2 OF NW 1/4 OF SEC. 21, T89N, R5W
BLOCK: LOTS:
PROPRIETOR: ADAM LEE SCHULTE & KARI SUE SCHULTE
REQUESTED BY: DOUG SCHULTE
SURVEYOR: RANDALL L. RATTENBORG
COMPANY: BURRINGTON, GROUP, INC. 105 W. MAIN STREET, MANCHESTER, IA 52057 INFO@BURRINGTONGROUP.COM 563-927-2434

FILED
Delaware Co. Auditor
APR 24 2020

FILED
Delaware Co. Assessor
APR 24 2020


Book 2020 Page 1229

Document 2020 1229 Type 06 002 Pages 1
Date 4/24/2020 Time 3:37:21PM
Rec Amt $7.00

Daneen Schindler, RECORDER/REGISTRAR
DELAWARE COUNTY IOWA

RETRACEMENT PLAT

THE NORTH LINE AND WEST LINE OF THE EAST ONE-HALF (E 1/2) OF THE NORTHWEST QUARTER (NW 1/4) OF SECTION 21, T89N, R5W OF THE FIFTH PRINCIPAL MERIDIAN, DELAWARE COUNTY, IOWA

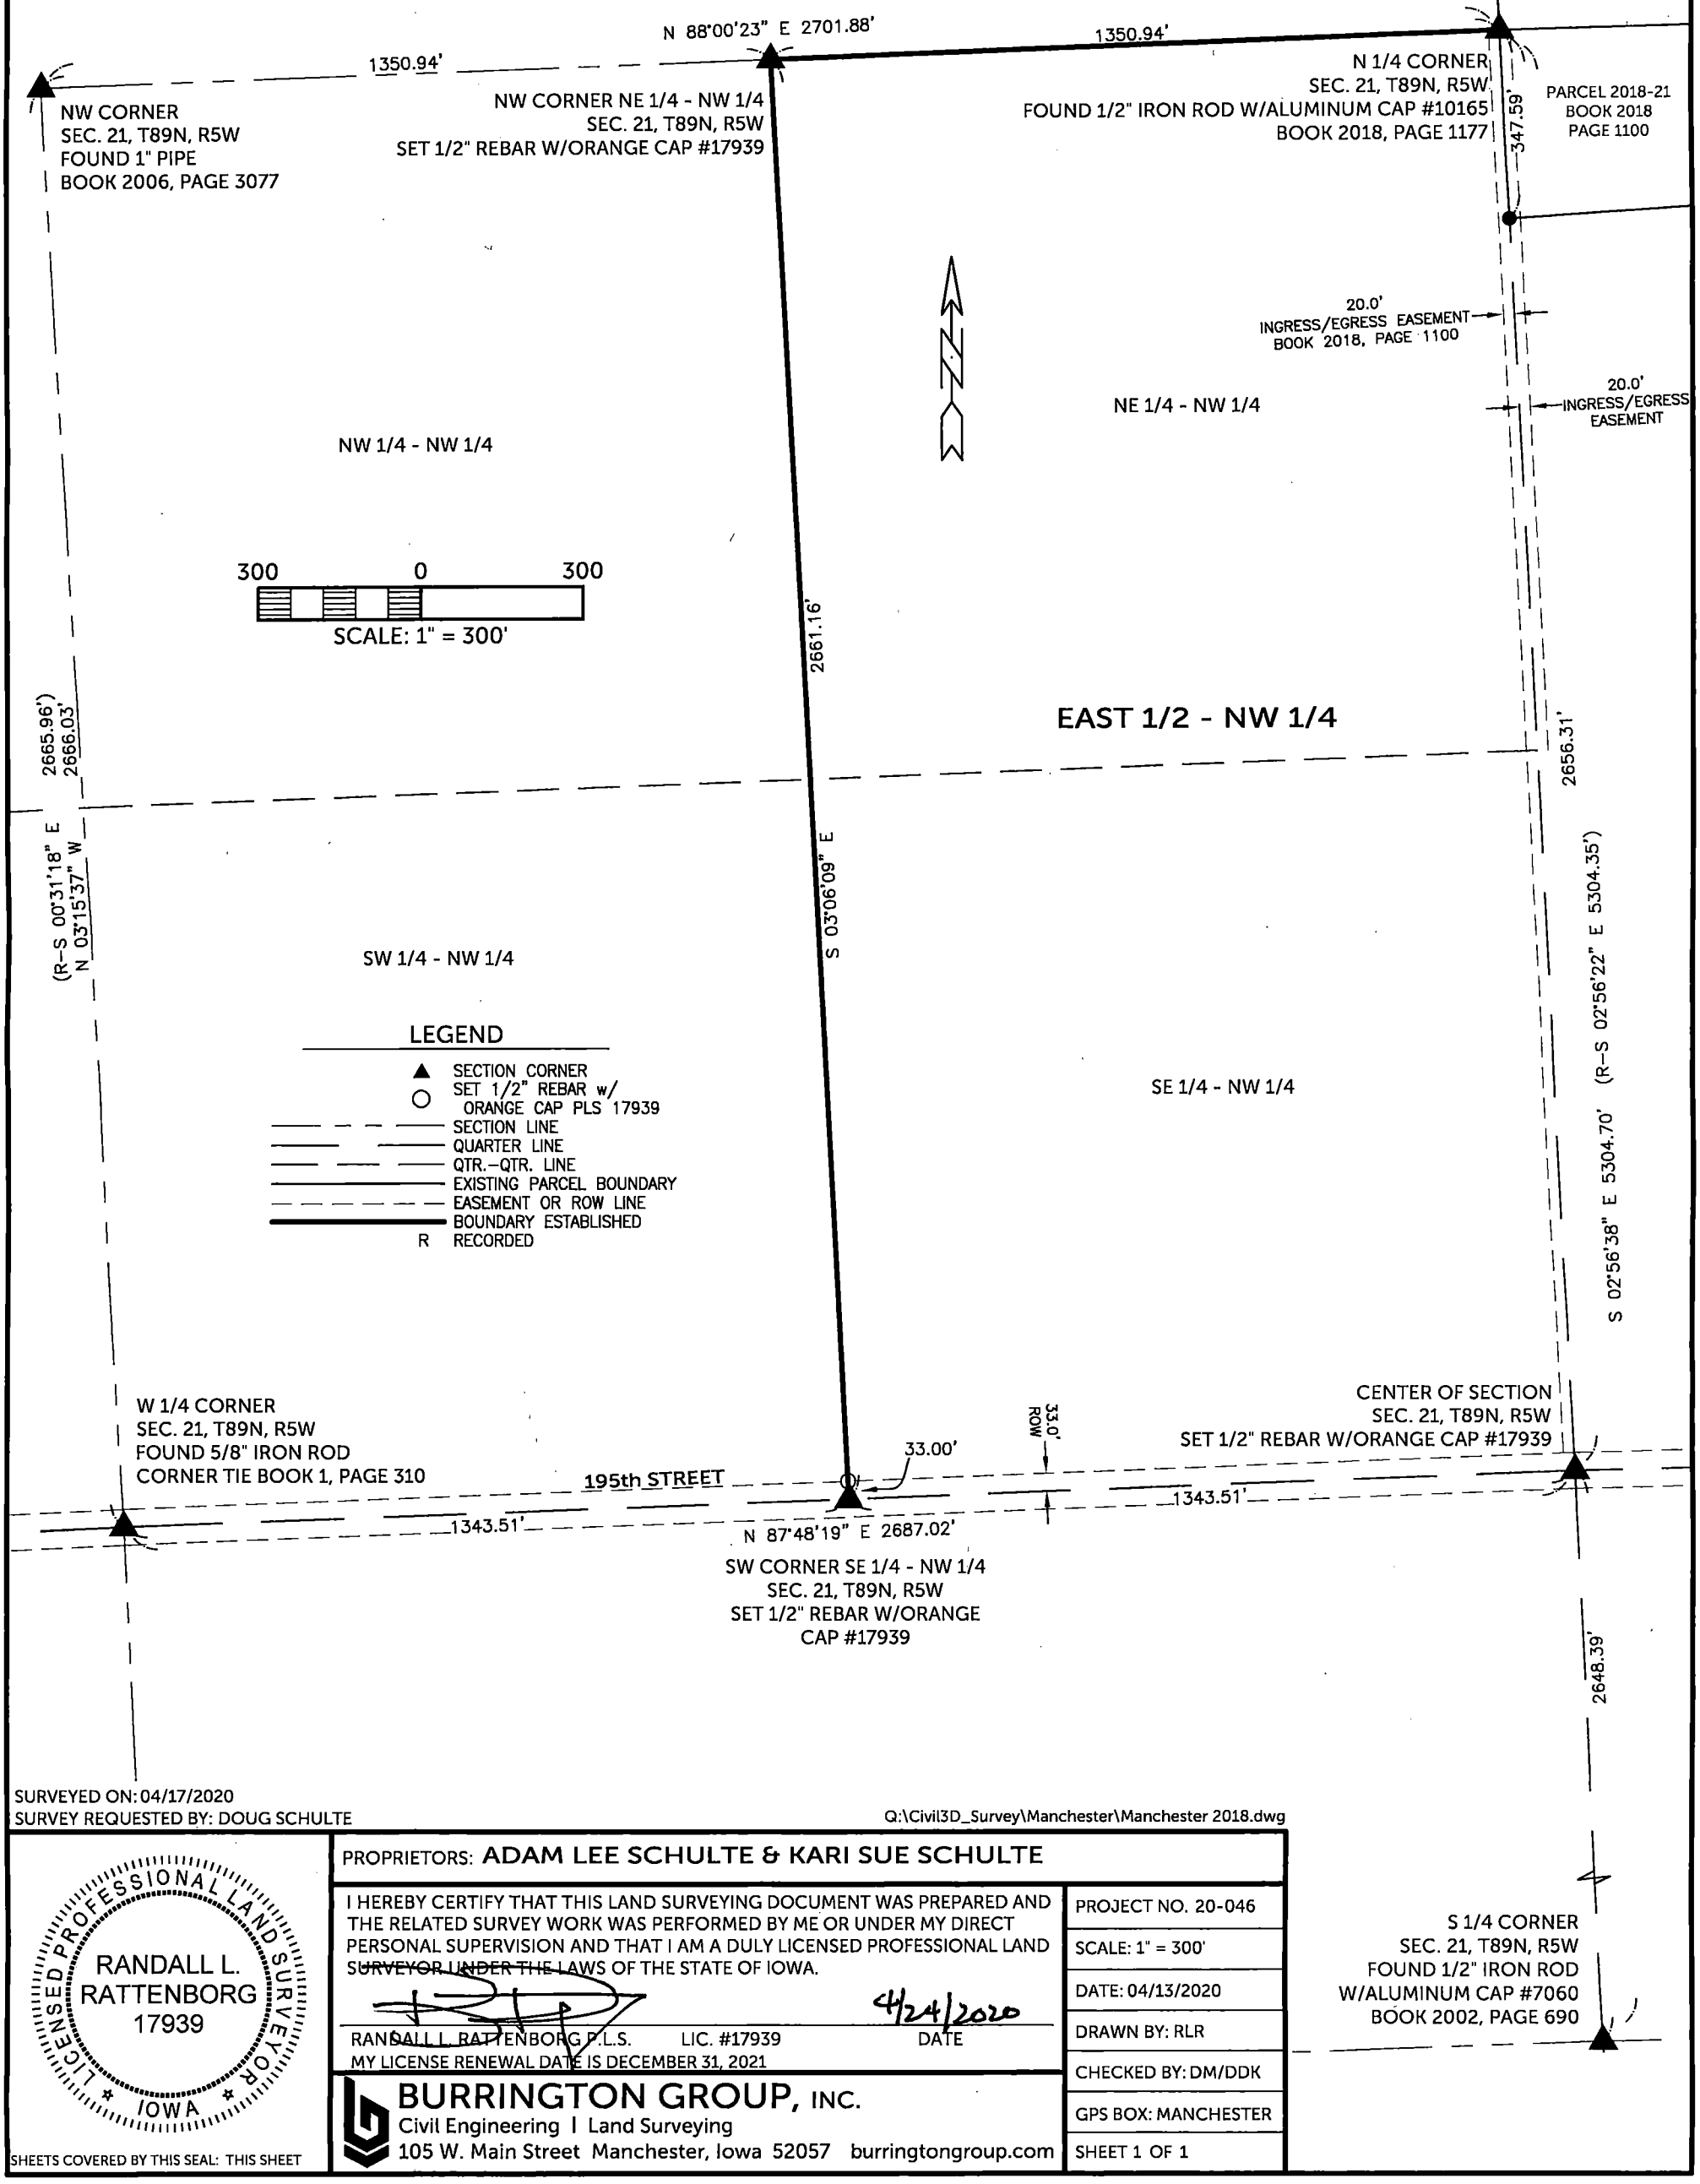

SURVEYED ON: 04/17/2020
SURVEY REQUESTED BY: DOUG SCHULTE

Q:\Civil3D_Survey\Manchester\Manchester 2018.dwg

LICENSED PROFESSIONAL LAND SURVEYOR
RANDALL L. RATTENBORG
17939
IOWA

SHEETS COVERED BY THIS SEAL: THIS SHEET

PROPRIETORS: **ADAM LEE SCHULTE & KARI SUE SCHULTE**

I HEREBY CERTIFY THAT THIS LAND SURVEYING DOCUMENT WAS PREPARED AND THE RELATED SURVEY WORK WAS PERFORMED BY ME OR UNDER MY DIRECT PERSONAL SUPERVISION AND THAT I AM A DULY LICENSED PROFESSIONAL LAND SURVEYOR UNDER THE LAWS OF THE STATE OF IOWA.

4/24/2020

RANDALL L. RATTENBORG P.L.S. LIC. #17939 DATE

MY LICENSE RENEWAL DATE IS DECEMBER 31, 2021

BURRINGTON GROUP, INC.
Civil Engineering | Land Surveying
105 W. Main Street Manchester, Iowa 52057 burringtongroup.com

PROJECT NO. 20-046
SCALE: 1" = 300'
DATE: 04/13/2020
DRAWN BY: RLR
CHECKED BY: DM/DDK
GPS BOX: MANCHESTER
SHEET 1 OF 1